SFMTA - TASC SUMMARY SHEET

PreStaff_Date: 10/13/2026
Requested_by: SFMTA
Handled: Laura Stonehill (646-4320)
Section Head : M. Sallaberry MS

[X] ***Public Hearing Consent***
[ ] ***Public Hearing Regular***
[ ] ***Informational / Other***
PH - Consent

No objections: _____
Item Held: _____
Other: _____

Location: Mason Street at Ellis Street

Subject: Bikeshare Station

PROPOSAL / REQUEST:

ESTABLISH – NO STOPPING, EXCEPT BICYCLES
ESTABLISH – BIKESHARE STATION
Mason Street, west side, from 30 feet to 130 feet south of Ellis Street
(Supervisor District 5)

Proposal to temporarily move the bikeshare station on Cyril Magnin at Ellis to the parking lane on the west side of Mason, south of Ellis, to accommodate sewer work. The station will move back to Cyril Magnin/Ellis when sewer work is completed, anticipated March 2027

Laura Stonehill, laura.stonehill@sfmta.com

BACKGROUND INFORMATION / COMMENTS

Stations with bicycles are 6.5 feet wide and 4 feet tall with a 7.8 feet tall map panel away from the intersection. Stations are solar powered via solar panels on each dock. No excavation is necessary.


Proposal to temporarily move the bikeshare station on Cyril Magnin at Ellis to the parking lane on the west side of Mason, south of Ellis, to accommodate sewer work. The station will move back to Cyril Magnin/Ellis when sewer work is completed, anticipated March 2027
- no bike facilities
- no Muni

Grid G26
35-dock station

HEARING NOTIFICATION AND PROCESSING NOTES:

ENVIRONMENTAL CLEARANCE BY:
[ ] ***SFMTA*** [X] ***Attached*** [ ] ***Pending***

CHECK IF PREPARING SEPARATE SFMTA BOARD CALENDAR ITEM FOR PROPOSAL: [ ]

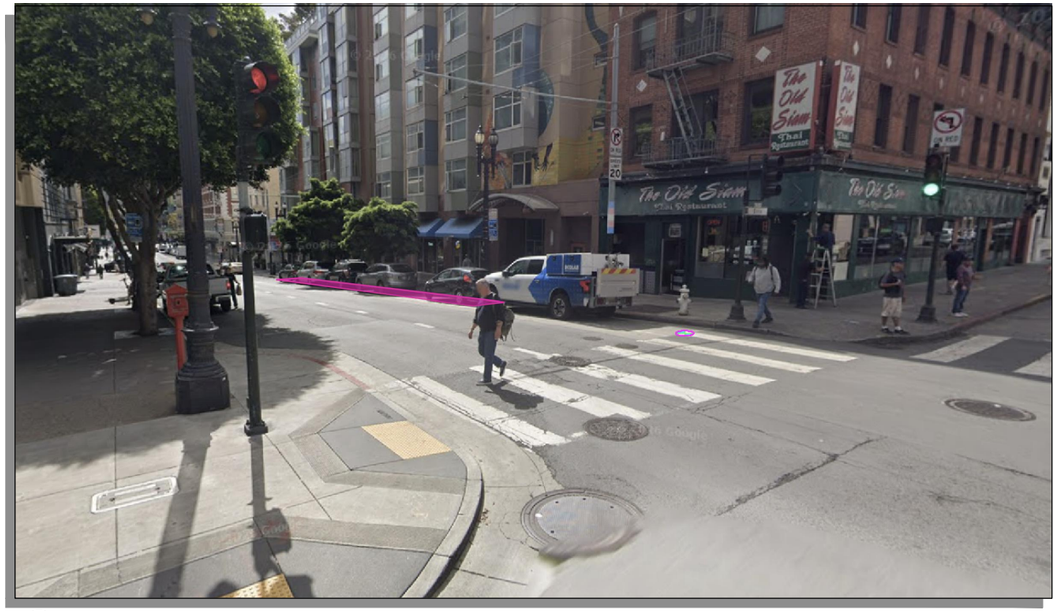

= PLAN REFERENCE POINT

SITE LOCATION
NOT TO SCALE

Stand Pipe	SP	Parking Meters	PM
Fire Hydrants (High Pressure)	H	Tree With Grate/Well	
Fire Hydrants (Low Pressure)	L	Proposed Red Curb	R/C
Street Light with Arm		Proposed Blue Curb	B/C
Street Light		Proposed Yellow Curb	Y/C
Utility Pole		Proposed Green Curb	G/C
Signal Pole		Proposed White Curb	W/C


ABBREVIATIONS

BS = BUS SHELTER
BR = BIKE RACK
CC = TRAFFIC SIGNAL CONTROLLER CABINET
DI = DRAINAGE INLET
DW = DRIVEWAY
LF = LINEAR FEET
MB = MAIL BOX
MH = MANHOLE
NS = NEWSPAPER STAND
PB = PULL BOX
M/C = MOTORCYCLE
TC = TRASH CAN
TYP. = TYPICAL
UC = UTILITY CABINET
V = UTILITY VALVE
UV = UTILITY VAULT
R/C = EXISTING RED CURB
B/C = EXISTING BLUE CURB
Y/C = EXISTING YELLOW CURB
G/C = EXISTING GREEN CURB
W/C = EXISTING WHITE CURB


5 0 10

GIVEN DIMENSIONS TAKE PRECEDENCE OVER SCALED MEASUREMENTS

N

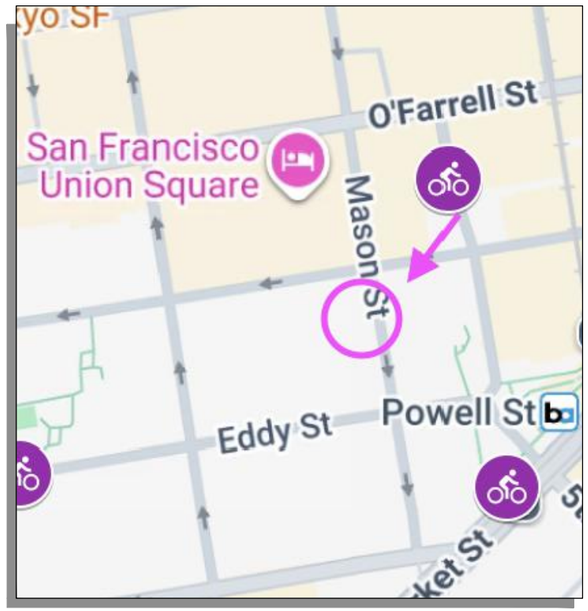

VICINITY MAP
NOT TO SCALE

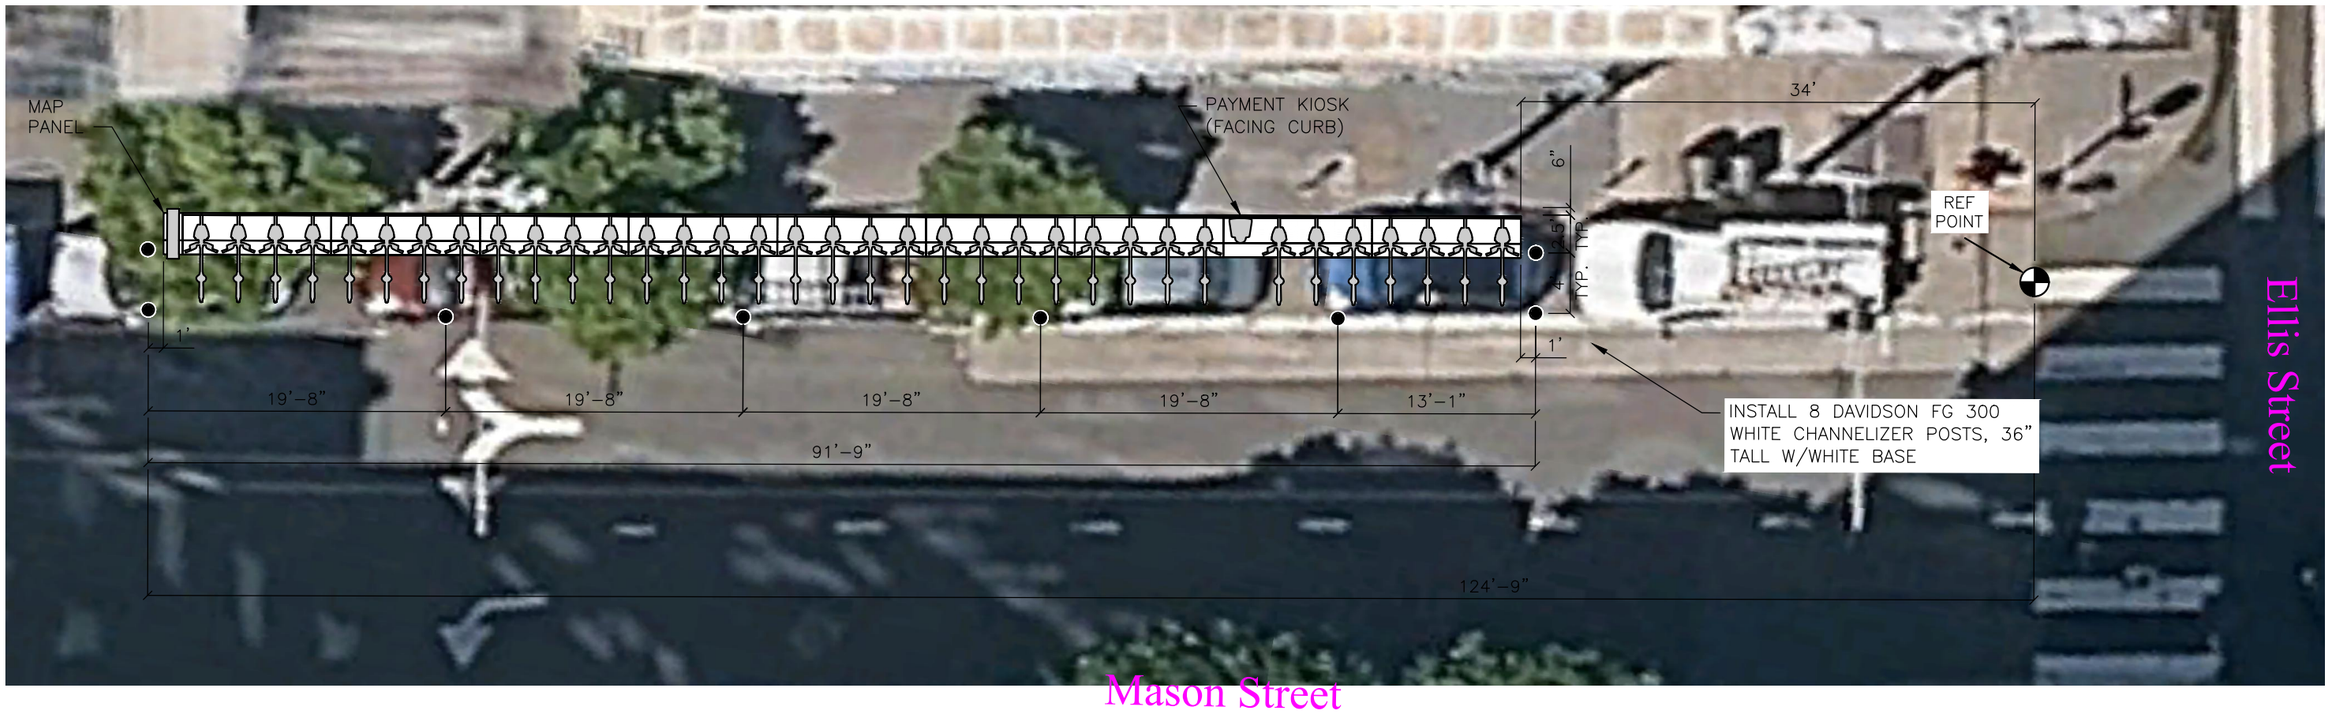

lyft urban solutions

DRAWN BY:	CBC
DESIGNED BY:	CBC
CHECKED BY:	CBC
DATE:	9/30/2026
PROJECT NO:	

lyft bike


STATION TYPE:	Classic
STATION ID:	SF-G26
PLATES:	9
DOCKS:	35
KIOSKS:	1

Station Site & Plan

SF-G26

Mason Street at Ellis Street

Oct 01, 2026 CADD FILE: /Users/christophercruickshank/Desktop/folders/site plans/San Francisco/SF-G26/SF-G26 Site Plan.dwg

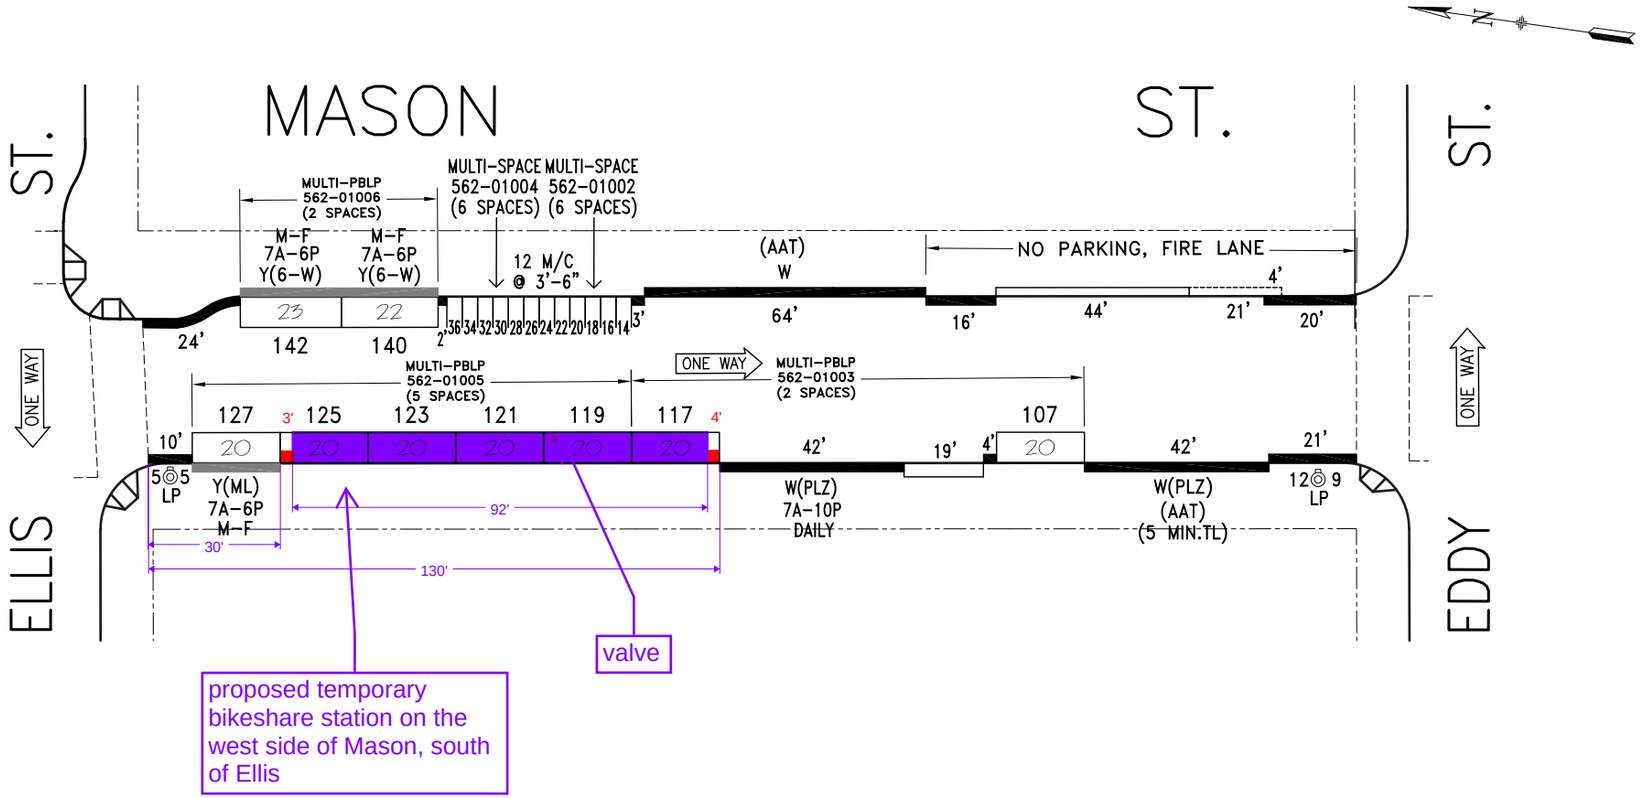

NO.	REVISION DESCRIPTION	BY	DATE	DIR/RES
5	Install 'NP-Fire Lane' signs - E/S	JB	7/11/16	
6	RevokePLZ(AAT),Install#108,10,12-E/S	JB	6/29/17	5762
7	Est. PLZ-AAT,MOS#108,110,112-E/S	JB	1/25/19	6014
8	Resc.BusZ,Inst.#123,25,ML#127-W/S	JB	6/24/19	190416.045
9	Est.PLZ-AAT,MOS(1)MS-GMP#105-W/S	JB	10/25/25	6851

SAN FRANCISCO MUNICIPAL TRANSPORTATION AGENCY
CITY AND COUNTY OF SAN FRANCISCO
PARKING METER SPACES

	TOW-AWAY		METER CT.		GENERAL				LOADING			METERED SPACES						
SIDE	AM	PM	SS	MS	GMP	MC	TIMES	DAYS	ML	MTL	6-W	15 MIN	30 MIN	1 HR	4 HR	10 HR		TOTAL
ODD				1	6		7A-6P	M-SA	1					1	6			7
EVEN				3		12	7A-6P	M-SA			2			2		12		14

MASON ST. (MAS, 562) (100) BLOCK

Meters # 562-01XXY


EDDY ST. TO ELLIS ST.

SCALE: 1"=40' | DATE: 11/20/09 | BY: JB


AREA 1


Revised: 10/25/25 13:45:03
Filename: S:\ALL FILES\Operations\Meter Drawings\Meters Plot (260)\Area-1\Mason 100 Block.dwg



149 Mason St
San Francisco, California
Google Street View
Oct 2025 See more dates
Share
149 MASON STRET
Open
proposed temporary bikeshare station on the west side of Mason, south of Ellis
Ellis St
Powell St
Image capture: Oct 2025 © 2026 Google United States Terms Privacy Report a problem

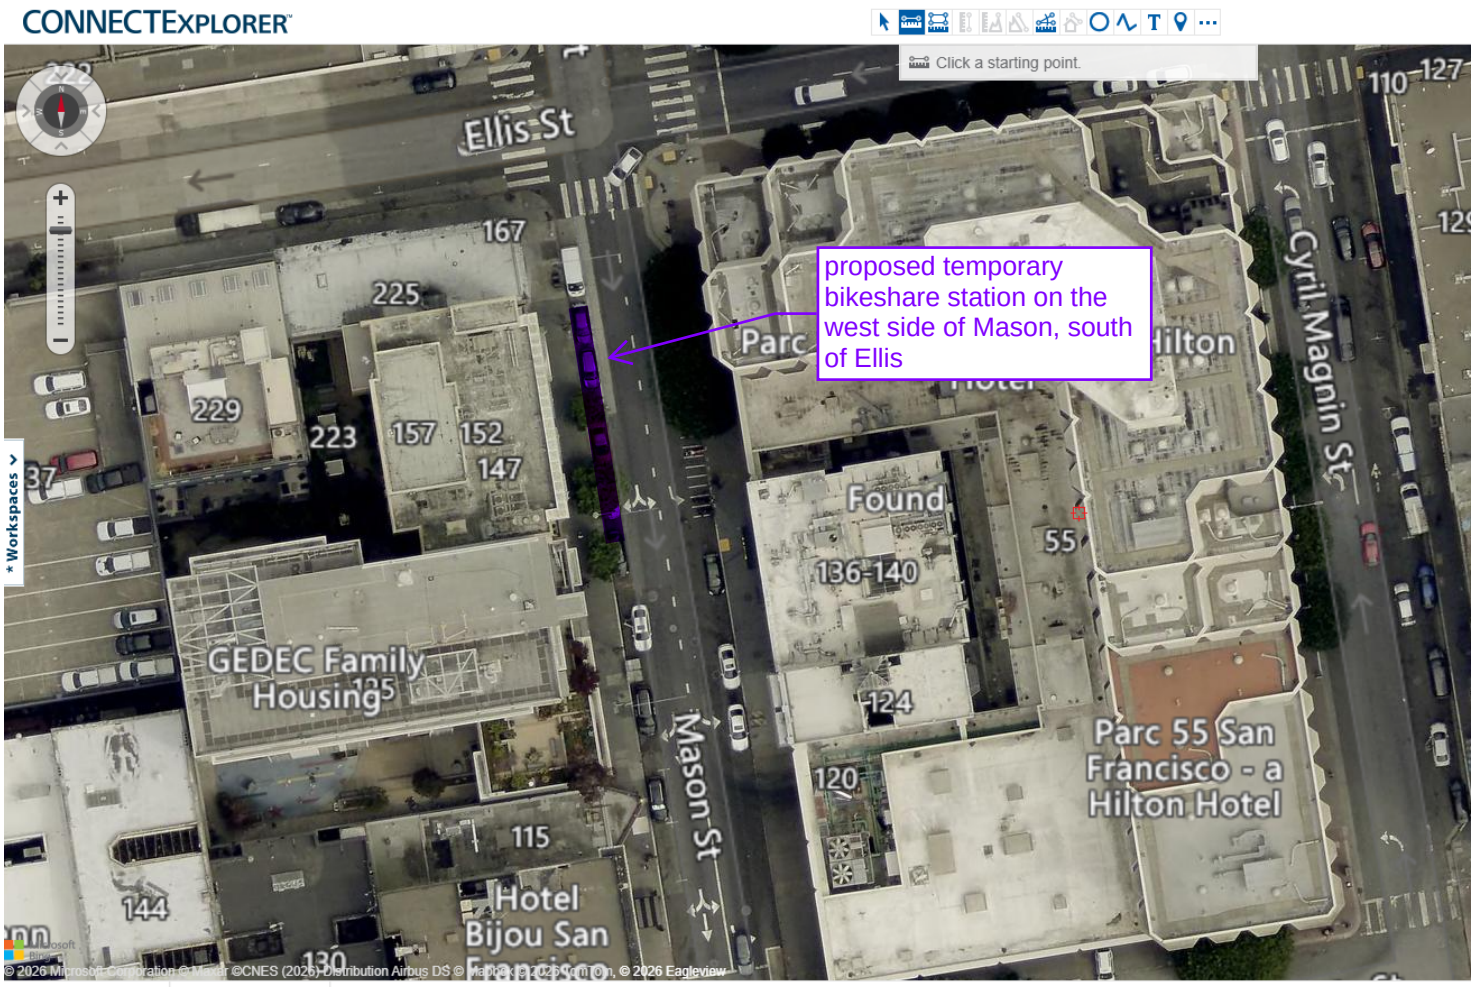
CONNECTEXPLORER
Click a starting point.
Ellis St
167
225
229
223
157
152
147
37
GEDEC Family Housing
135
Mason St
115
144
130
Parc
Hilton
Found
136-140
124
120
55
110
127
Cyril Magnin St
Parc 55 San Francisco - a Hilton Hotel
proposed temporary bikeshare station on the west side of Mason, south of Ellis
Workspaces
© 2026 Microsoft Corporation © Maxar ©CNES (2026) Distribution Airbus DS © 2026 TomTom, © 2026 Eagleview
map: Auto (Mosaic)
Jul 2026 - Jul 2026
07/11/2026 - 07/30/2026

Muni Map

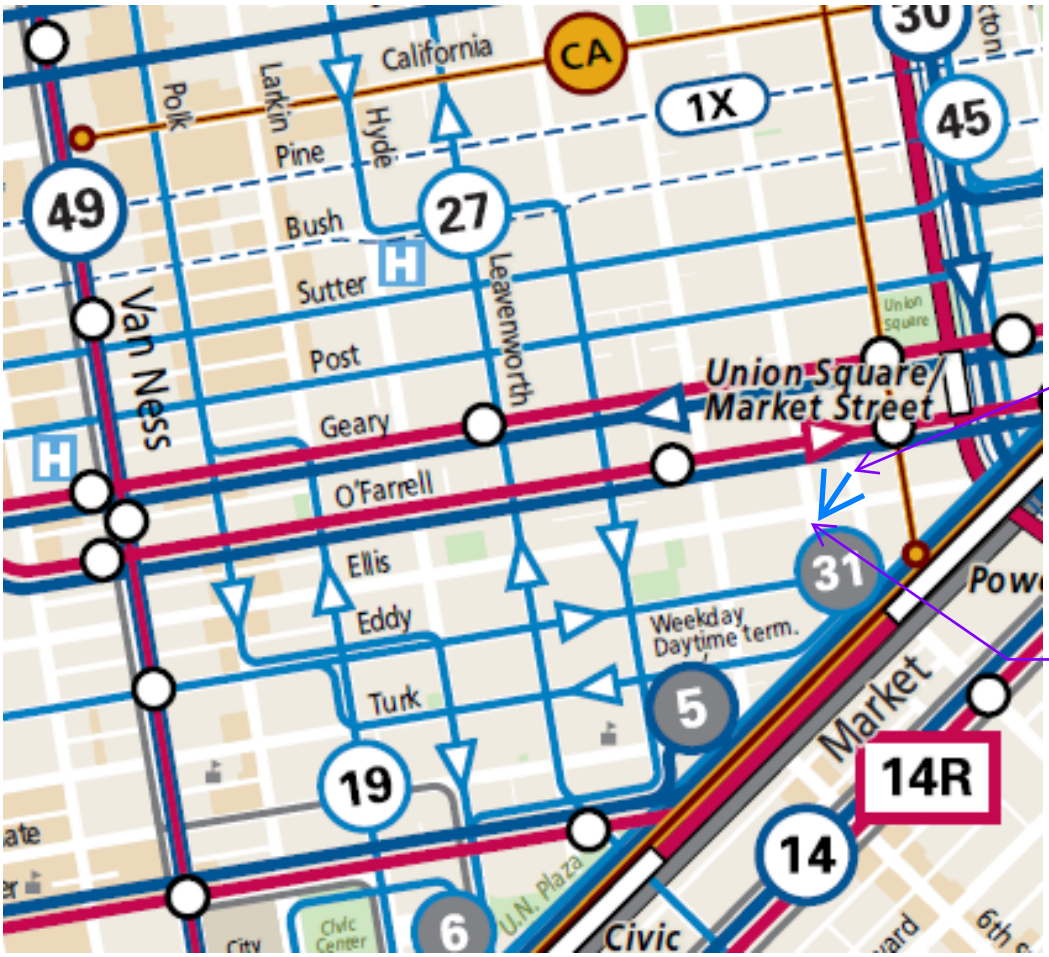
California
CA
1X
45
49
27
Polk
Larkin
Pine
Hyde
Bush
Sutter
Post
Geary
O'Farrell
Ellis
Eddy
Turk
Van Ness
Leavenworth
Union Square/
Market Street
31
Weekday
Daytime term.
5
19
14R
14
6
Market
U.N. Plaza
Civic
Civic Center
existing bikeshare station on the west side of Cyril Magnin, north of Ellis
proposed temporary bikeshare station on the west side of Mason, south of Ellis

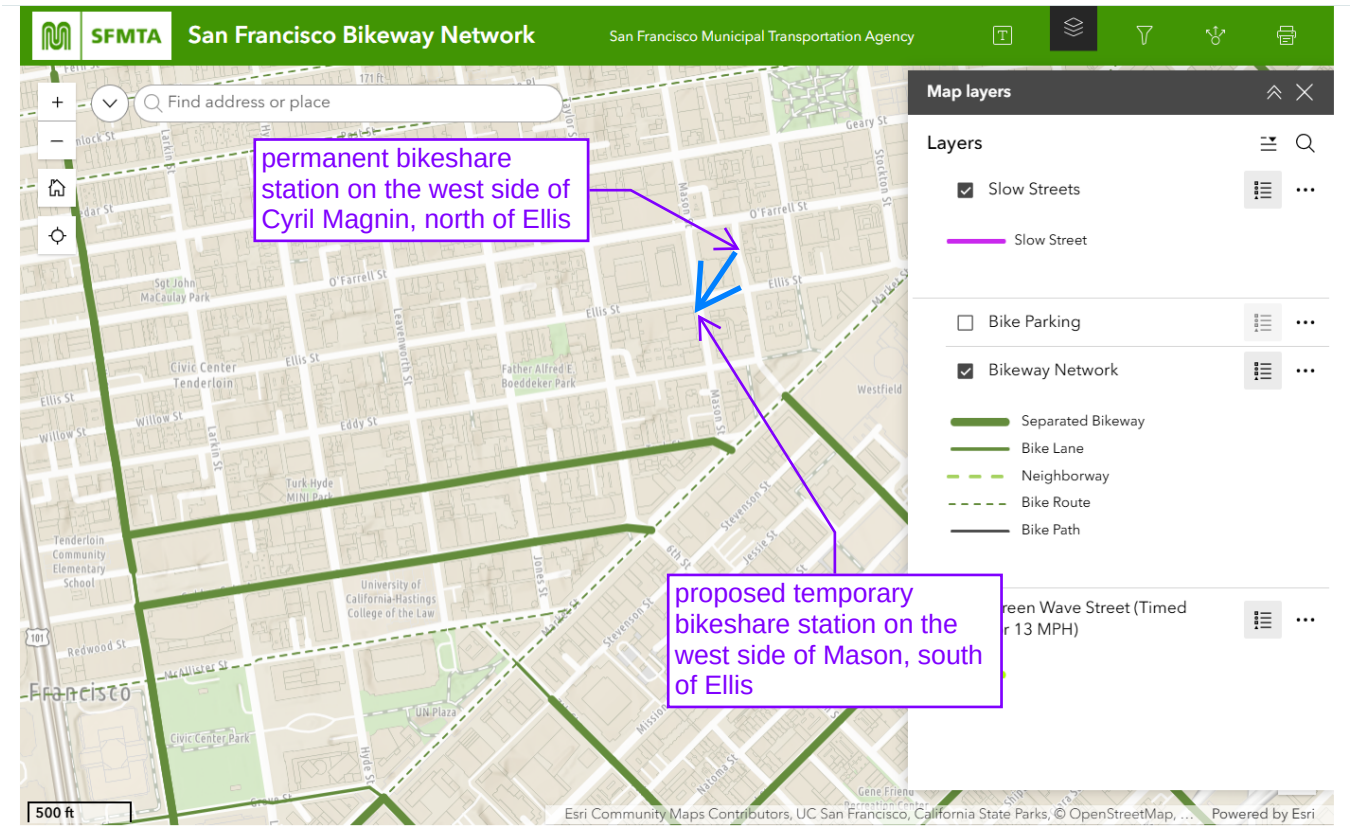
SFMTA
San Francisco Bikeway Network
San Francisco Municipal Transportation Agency
Find address or place
Map layers
Layers
Slow Streets
Slow Street
Bike Parking
Bikeway Network
Separated Bikeway
Bike Lane
Neighborway
Bike Route
Bike Path
permanent bikeshare station on the west side of Cyril Magnin, north of Ellis
proposed temporary bikeshare station on the west side of Mason, south of Ellis
500 ft
Esri Community Maps Contributors, UC San Francisco, California State Parks, © OpenStreetMap, ...
Powered by Esri

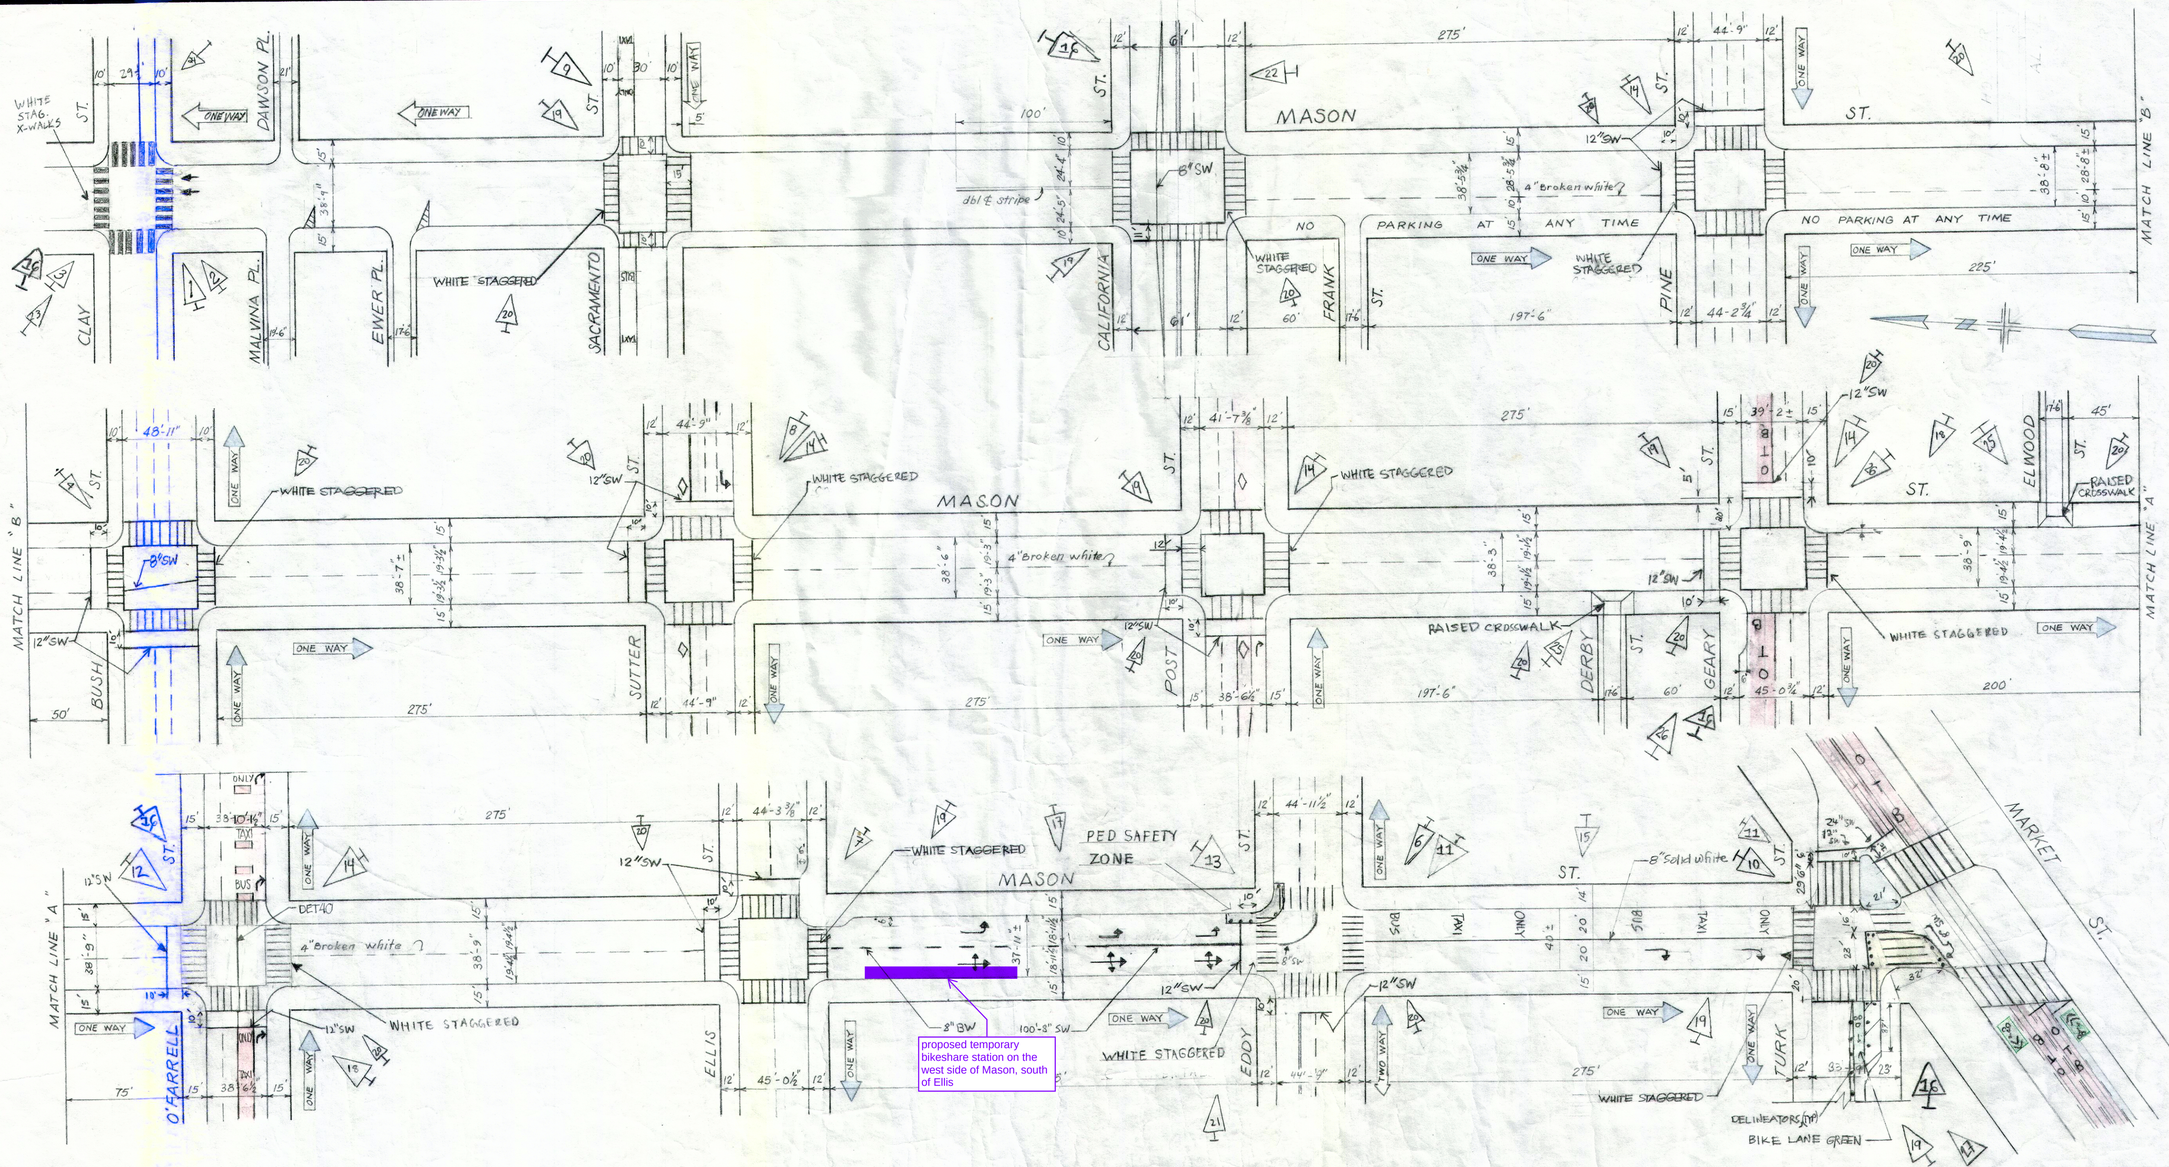

29	05-09-23	RECONFIGURED RED BUS LANE AT O'FARRELL	MJ
28	11-08-21	REMOVED TOW-AWAY LANE ON BUSH WEST OF MASON	CSW
27	08-08-21	ADD TURK ST PROTECTED BIKE WAY	GHO
26	08-18-21	ADDED BULBS ON GEARY	MJ
25	12-2021	REMOVE WHITE STAG CONTIS AND ADD RAISED CROSSWALK AT ELWOOD AND DERBY	MJ
24	6-21-21	ADD 8" SW @ CLAY ST	RA
23	07-12-21	INSTALL WHITE STAG. X-WALKS AT CLAY	RA
22	09-03-20	RESTRIPE 4" SW TO 4" BW AT CALIFORNIA	EWANG
21	01-23-18	INSTALL DOUBLE LEFT AT EDDY, MADE EDDY WEST OF MASON TWO-WAY. REMOVE DET 4D AT EDDY	BT
20	12-02-20	INSTALL WHITE STAGG. CONTI ON SACRAMENTO, CALIFORNIA, BUSH; INSTALL WHITE STD. CONTI ON DERBY & ELWOOD; INSTALL ADV. LIMIT LINES ON PINE TO EDDY; PER FIELD REMOVED ALL GEARY BUS TAPERS; REDUCED HOPPER ONLY	AU
19	05-31-19	1. INSTALL PROTECTED BIKE LANE ON TURK 2. PER FIELD UPDATES; MODIFY DIMS OF CONTIS @ SACRAMENTO, CALIFORNIA, POST & GEARY. ADD ED WHITE STAGGERED CONTINENTALS @ ELLIS. RT ARROW LOCATION & CONTI DIMS ON TURK	SV MS
18	09-02-20	ADDED PSZ @ GEARY SE CORNER AND ADDED ADVANCED LIMIT LINES @ O'FARRELL	HV SMM
17	8/11/16	UPDATE PER FIELD - ADD 8" SW AT EDDY	MS BS
16	9/30/15	Updated per field - Markers, Thick, O'Farrell, Geary, Clay, Sutter, Post	DLP JM
15	9-25-15	ADDED BUS TAXI ONLY MARKINGS BETWEEN EDDY & MARKET	DLP JM
14	04/21/16	ADDED WHITE STAGGERED CONTINENTALS @ SUTTER. PER FIELD, ADDED WH. STAG. CONTIS @ PINE, POST, GEARY. ADDED BUS, TAXI ONLY MARKINGS @ GEARY, O'FARRELL	AU MS
13	10-30-15	ADDED WHITE STAGGERED CONTIS and PSZ @ EDDY	MS MG
12	8-27-15	ADDED WHITE STAGGERED CONTINENTALS @ O'FARRELL	AU GP
11	8-7-15	ADDED TURN LANES ON MASON AT EDDY; TURN LANES, NEW PSZ & STaggered conti	kk JL
10	02-05-15	ADDED DET. 4D AT MASON & TURK	JL CM
9	02-20-15	ADDED BUS LANE AT SACRAMENTO ST	DC CH
8	5-14-13	UPDATED PERFIELD AT SUTTER - ADJUST EASTBOUND WIDTH	AU SV
7	7-26-11	PERFIELD - BULB AT ELLIS SE CORNER	AU TA
6	5-6-11	ADDED DETAIL 4D AT EDDY AND REV. PROJ	AU SF
5	9-16-06	ADDED ADVANCE LIMIT LINE AT GEARY	KW DK
4	9-15-92	Added 8" Solid white w/ intersection @ Bush St	AV TK
3	8/29/79	Added Arrow's & Left Turn Only @ Clay St. Changed 4" S Stripe To 8" Stripe	TK BMW
2	8/2612	Removed Arrows @ Clay St.	BMW BMW
1	10/1978	Added Arrows @ Clay St.	BMW BMW
NO.	DATE	DESCRIPTION	BY

TABLE OF CHANGES
CAUTION: CHECK WITH TRACING TO SEE IF YOU HAVE LATEST REVISION

REFERENCES
INSERT FILE NO'S OF SURVEYS, PLANS, ETC., USED

Superseded STR-1870

	DATE
DESIGNED BY	
DRAWN BY	K.C.K. 7-29-15
TRACED BY	K.C.K. 8-21-15
CHECKED BY	K.M.W. 8-21-15

APPROVED
SECTION ENG. [illegible] 8-31-15
DIVISION ENG. [illegible]
DATE CITY ENGINEER

CITY AND COUNTY OF SAN FRANCISCO
DEPARTMENT OF PUBLIC WORKS
BUREAU OF ENGINEERING


MASON STREET
MARKET ST. TO CLAY ST.
TRAFFIC STRIPING

SCALE 1" = 50' SHEET OF SHEETS

FILE STR-5423 CHANGE 29

POTENTIAL BIKE RACK RELOCATION

CONTRACTOR NEEDS THIS SPACE

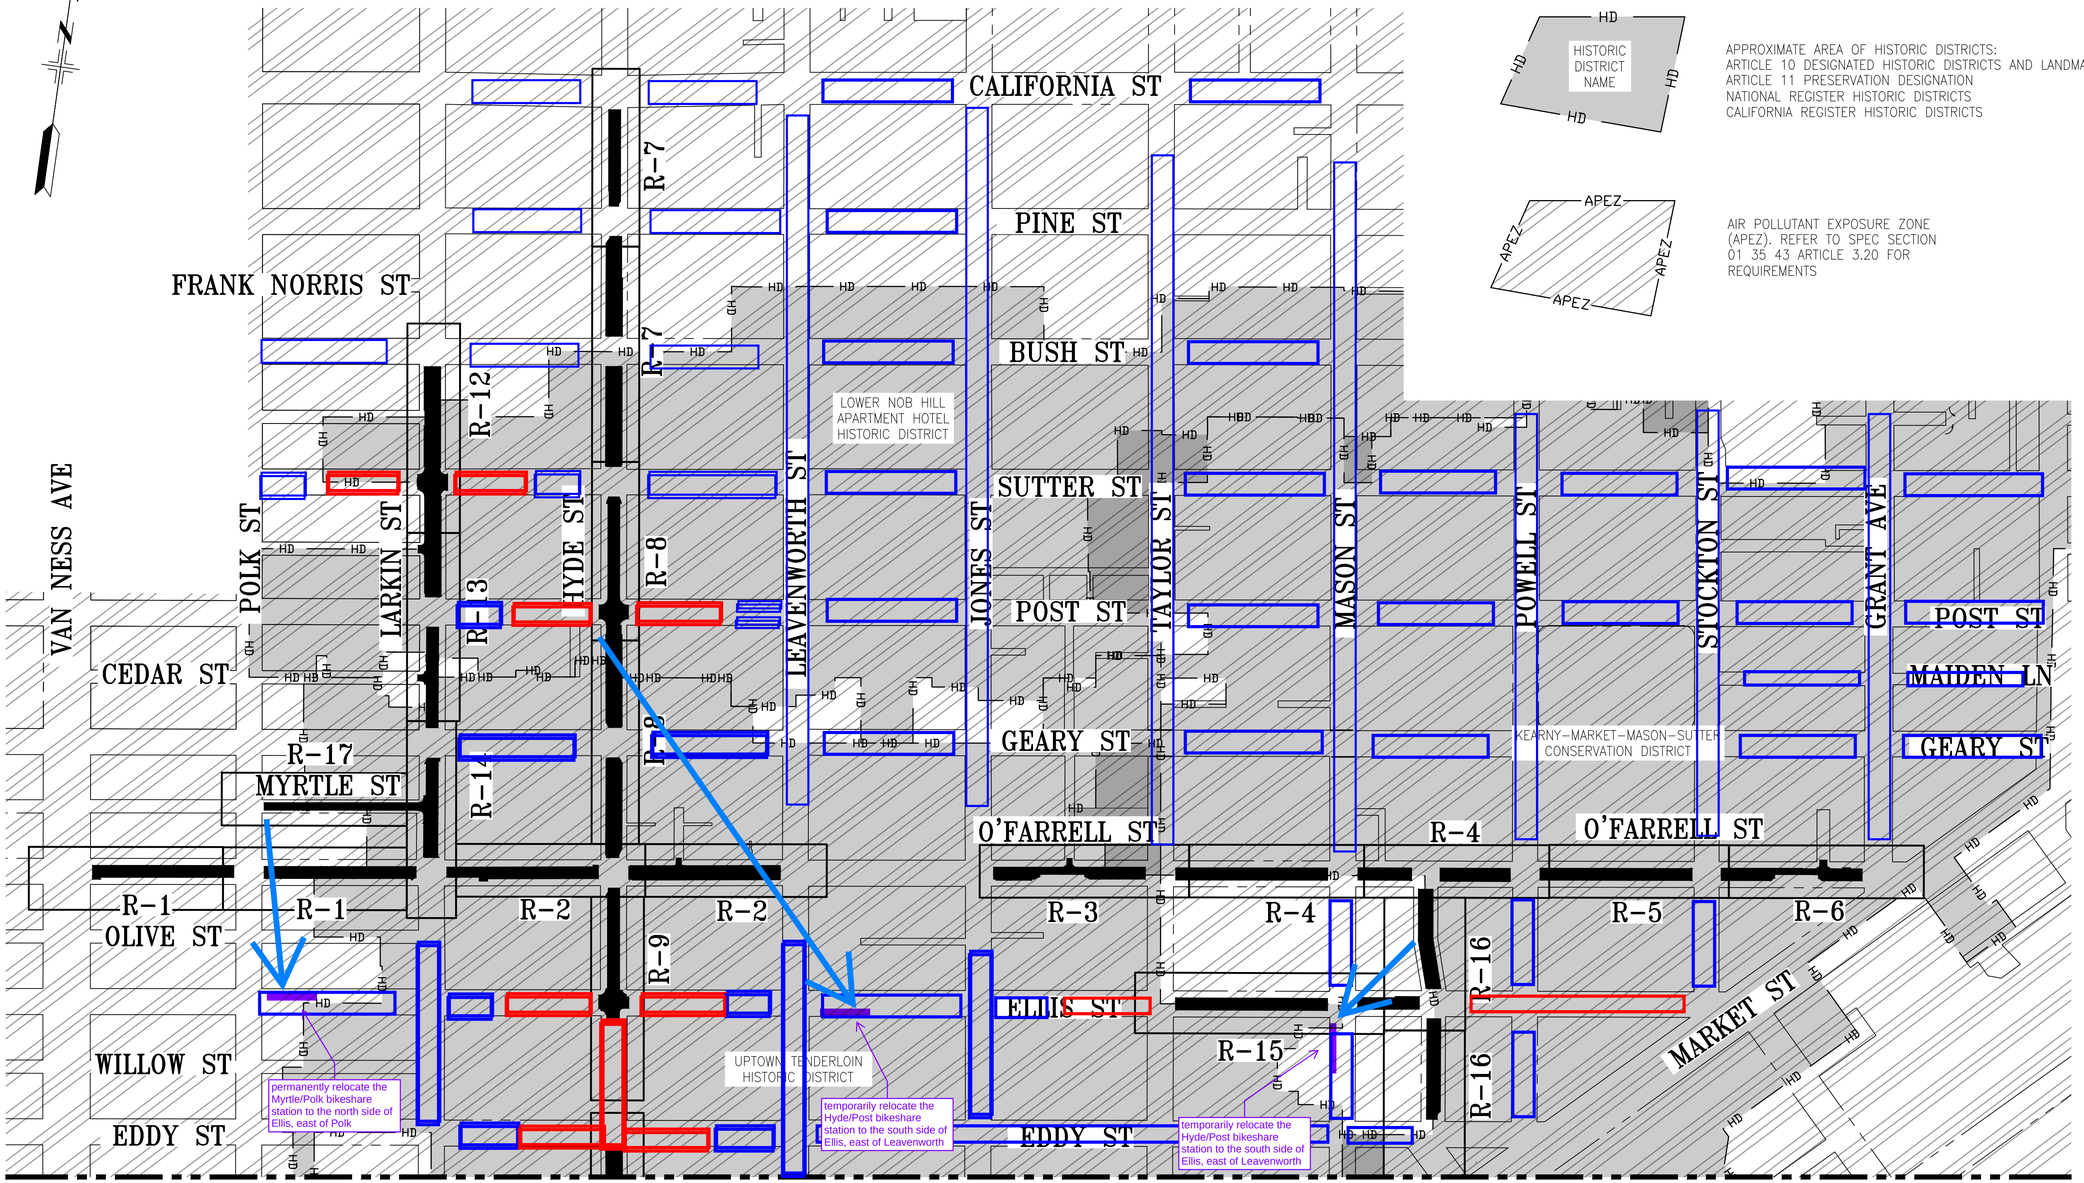

HD
HISTORIC DISTRICT NAME

APPROXIMATE AREA OF HISTORIC DISTRICTS:
ARTICLE 10 DESIGNATED HISTORIC DISTRICTS AND LANDMARKS
ARTICLE 11 PRESERVATION DESIGNATION
NATIONAL REGISTER HISTORIC DISTRICTS
CALIFORNIA REGISTER HISTORIC DISTRICTS

APEZ

AIR POLLUTANT EXPOSURE ZONE (APEZ). REFER TO SPEC SECTION 01 35 43 ARTICLE 3.20 FOR REQUIREMENTS

MATCH LINE "1", SEE DRAWING G-3

NO.	DATE	DESCRIPTION	BY	APP.

TABLE OF REVISIONS

REFERENCE INFORMATION & FILE NO. OF SURVEYS

THE CITY AND COUNTY OF SAN FRANCISCO

SAN FRANCISCO PUBLIC WORKS

BUREAU OF ENGINEERING
CITY & COUNTY OF SAN FRANCISCO
SAN FRANCISCO PUBLIC WORKS
49 SOUTH VAN NESS AVENUE, SUITE 800
SAN FRANCISCO, CA 94103

		Date:
Section Mgr:	RICHARD CHIRCOP	06/18/2025
Deputy Bureau Mgr:		06/18/2025
Bureau Mgr:	PATRICK RIVERA	06/18/2025

DESIGNED: N.PLAMENCO DATE: 06/25
DRAWN: N.PLAMENCO DATE: 06/25
CHECKED: O.LAU DATE: 06/25

REGISTERED PROFESSIONAL ENGINEER TERENCE Q. TAO No. C82414 CIVIL STATE OF CALIFORNIA
06/17/2025

SCALE: NOT TO SCALE


SHEET OF SHEETS: 3 OF 56


VARIOUS LOCATIONS PAVEMENT RENOVATION NO. 80 AND SEWER REPLACEMENT

VICINITY MAP I


SOURCING EVENT ID. 0000007509
DRAWING NO. G-2
FILE NO. 128,769
REV. NO.

ESH FOLDER NO: 240611 EHY FOLDER NO: 260811

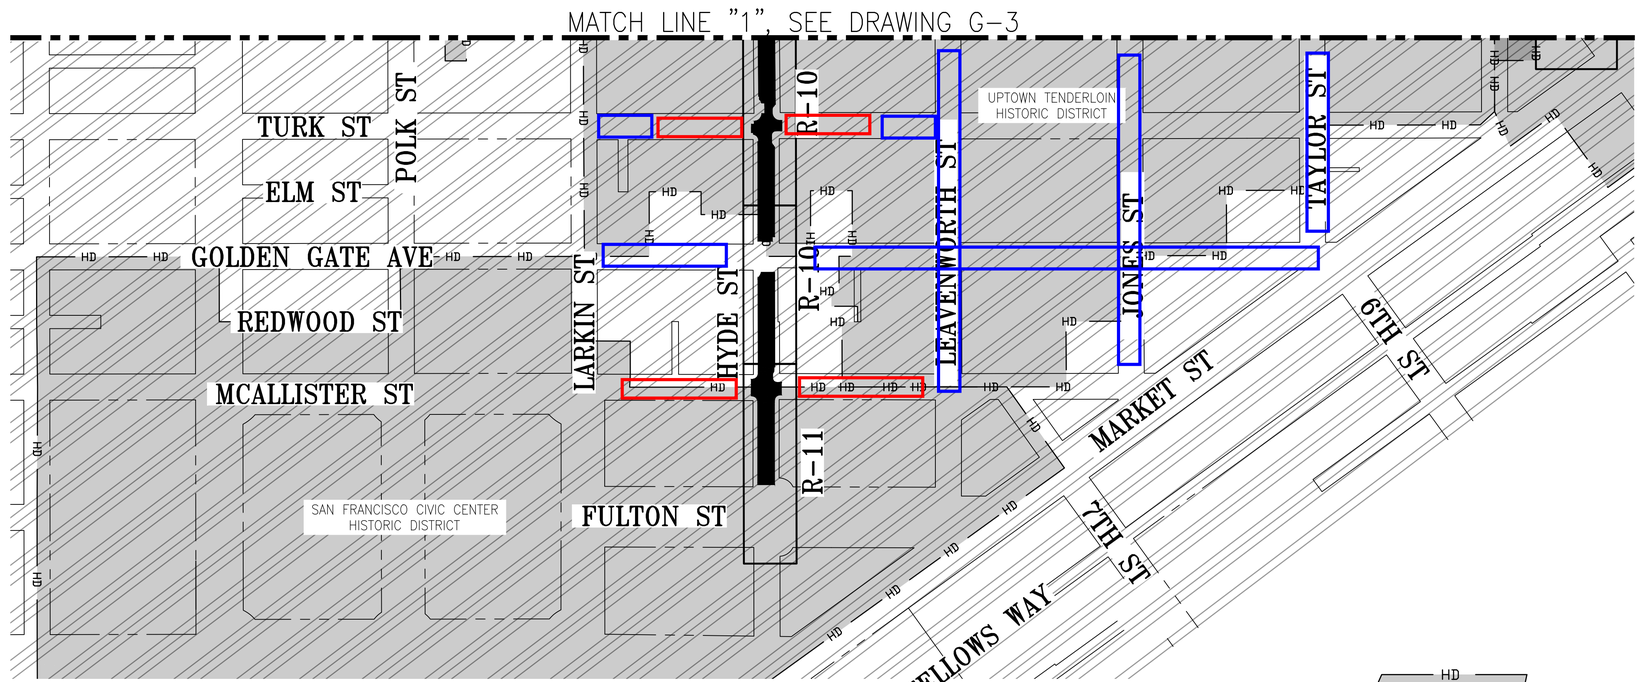

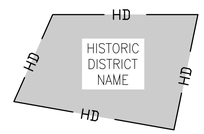

APPROXIMATE AREA OF HISTORIC DISTRICTS:
ARTICLE 10 DESIGNATED HISTORIC DISTRICTS AND LANDMARKS
ARTICLE 11 PRESERVATION DESIGNATION
NATIONAL REGISTER HISTORIC DISTRICTS
CALIFORNIA REGISTER HISTORIC DISTRICTS

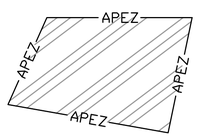

AIR POLLUTANT EXPOSURE ZONE (APEZ). REFER TO SPEC SECTION 01 35 43 ARTICLE 3.20 FOR REQUIREMENTS

NO.	DATE	DESCRIPTION	BY	APP.

TABLE OF REVISIONS

REFERENCE INFORMATION & FILE NO. OF SURVEYS

SEAL OF THE CITY AND COUNTY OF SAN FRANCISCO

SAN FRANCISCO PUBLIC WORKS

BUREAU OF ENGINEERING
CITY & COUNTY OF SAN FRANCISCO
SAN FRANCISCO PUBLIC WORKS
49 SOUTH VAN NESS AVENUE, SUITE 800
SAN FRANCISCO, CA 94103

		Date:
Section Mgr:	RICHARD CHIRCOP	06/18/2025
Deputy Bureau Mgr:		06/18/2025
Bureau Mgr:	PATRICK RIVERA	06/18/2025

		DATE:
DESIGNED:	N.PLAMENCO	06/25
DRAWN:	N.PLAMENCO	06/25
CHECKED:	O.LAU	06/25

REGISTERED PROFESSIONAL ENGINEER
TERENCE Q.XIAO
No. C82414
CIVIL
STATE OF CALIFORNIA
06/17/2025

SCALE: NOT TO SCALE

SHEET OF SHEETS: 4 OF 56

VARIOUS LOCATIONS PAVEMENT RENOVATION NO. 80 AND SEWER REPLACEMENT

VICINITY MAP II

SOURCING EVENT ID. 0000007509
DRAWING NO. G-3
FILE NO. 128,770
REV. NO.

ESH FOLDER NO: 240618 EHY FOLDER NO: 260818

SAN FRANCISCO
PLANNING DEPARTMENT

DEC 22 2015
POSTED TO

Notice of Exemption

1650 Mission St.
Suite 400
San Francisco,
CA 94103-2479

Reception:
415.558.6378

Fax:
415.558.6409

Planning
Information:
415.558.6377

Approval Date:	December 18, 2015
Case No.:	**2015-005492ENV, SFMTA Bay Area Bicycle Share Project**
Project Title:	**Citywide in San Francisco, primarily within the public right-of-way**
Zoning:	Not applicable, primarily in the public right of way
Block/Lot:	Not applicable, primarily in the public right of way
Lot Size:	Not applicable, primarily in the public right of way
Lead Agency:	San Francisco Planning Department
Project Sponsor:	Heath Maddox, San Francisco Municipal Transportation Agency 415-701-4789 heath.maddox@sfmta.com
Staff Contact:	Debra Dwyer 415-575-9031 debra.dwyer@sfgov.org

2015-060

ENDORSED
FILED
SAN FRANCISCO County Clerk
DEC 22, 2015
by: FANNY WONG
Deputy County Clerk

To: County Clerk, City and County of San Francisco
City Hall Room 168
1 Dr. Carlton B. Goodlett Place
San Francisco, CA 94102

Pursuant to the California Environmental Quality Act (CEQA), the Guidelines of the Secretary for Resources, and San Francisco requirements, this Notice of Exemption is transmitted to you for filing. At the end of the posting period, please return this Notice to the Staff Contact with a notation of the period it was posted.

Attached fee: $60 filing fee

PROJECT DESCRIPTION:

The San Francisco Municipal Transportation Agency (SFMTA) proposes to implement a city-wide bicycle sharing system in San Francisco as part of the regional Bay Area Bicycle Share (BABS) system described in detail below. The current regional bicycle share system in San Francisco is a pilot project managed by the Bay Area Air Quality Management District (BAAQMD). The regional BABS system will transfer to the Metropolitan Transportation Commission (MTC) for program oversight at the end of 2015. As part of a BABS pilot project initiated on August 29, 2013, the system operator installed approximately 35 bicycle share stations with input from the SFMTA, comprising 350 bicycles within the public right-of-way, located generally in the northeast section of the City. The proposed project would maintain and upgrade the existing 35 pilot bicycle share stations, and expand the BABS system within San Francisco to comprise a total of approximately 450 stations and 4,500 bicycles across the City and County of San Francisco (San Francisco).

DETERMINATION:

The City and County of San Francisco decided to carry out or approve the project on December 18, 2015. The San Francisco Board of Supervisors (BOS) approved a coordination agreement with the Metropolitan Transportation Commission (MTC), other local partners in the East and South Bay, and the bicycle share operator to carry out the Bay Area Bicycle Share Program, which would be overseen in San Francisco by the San Francisco Municipal Transportation Agency (SFMTA) on December 8, 2015. The agreement was provided to Mayor Lee for his signature and becomes effective upon signing or when ten days have passed. A copy of documents related to this action may be examined at the San Francisco Board of Supervisors, City Hall, 1 Carlton B. Goodlett Place Room 244, San Francisco, CA, 94102 in File Number 151144.

1. An Exemption from Environmental Review has been prepared pursuant to the provisions of CEQA under:

   ___Ministerial (Sec. 21080(b)(1); 15268)

   ___Declared Emergency (Sec. 21080(b)(3); 15269(a))

   ___Emergency Project (Sec. 21080(b)(4); 15269(b)(c))

   _X_Categorical Exemption, _Class 3, Section 15303_

   ___Statutory Exemption, State code number: _____

   ___Community Plan Exemption (Sec. 21083.3; 15183)

2. This project in its approved form has been determined to be exempt from environmental review because it would result in the installation of up to 450 bicycle sharing stations throughout San Francisco, primarily within the public right-of-way and on some parcels. The proposed individual stations are portable, modular, and would be solar and battery powered, and would thus not involve excavation or utility connections. The bicycle sharing station equipment is small in scale and massing relative to surrounding buildings or sites. Bicycle facilities and infrastructure are common sights within the urban environment. There would be no potential for significant environmental impacts at either a project or cumulative level. Therefore, the proposed project would be exempt from environmental review under Class 3.

John Rahaim
Planning Director

By Sarah B. Jones
Environmental Review Officer

December 22, 2015
Date

cc: Heath Maddox, SFMTA
Interested parties