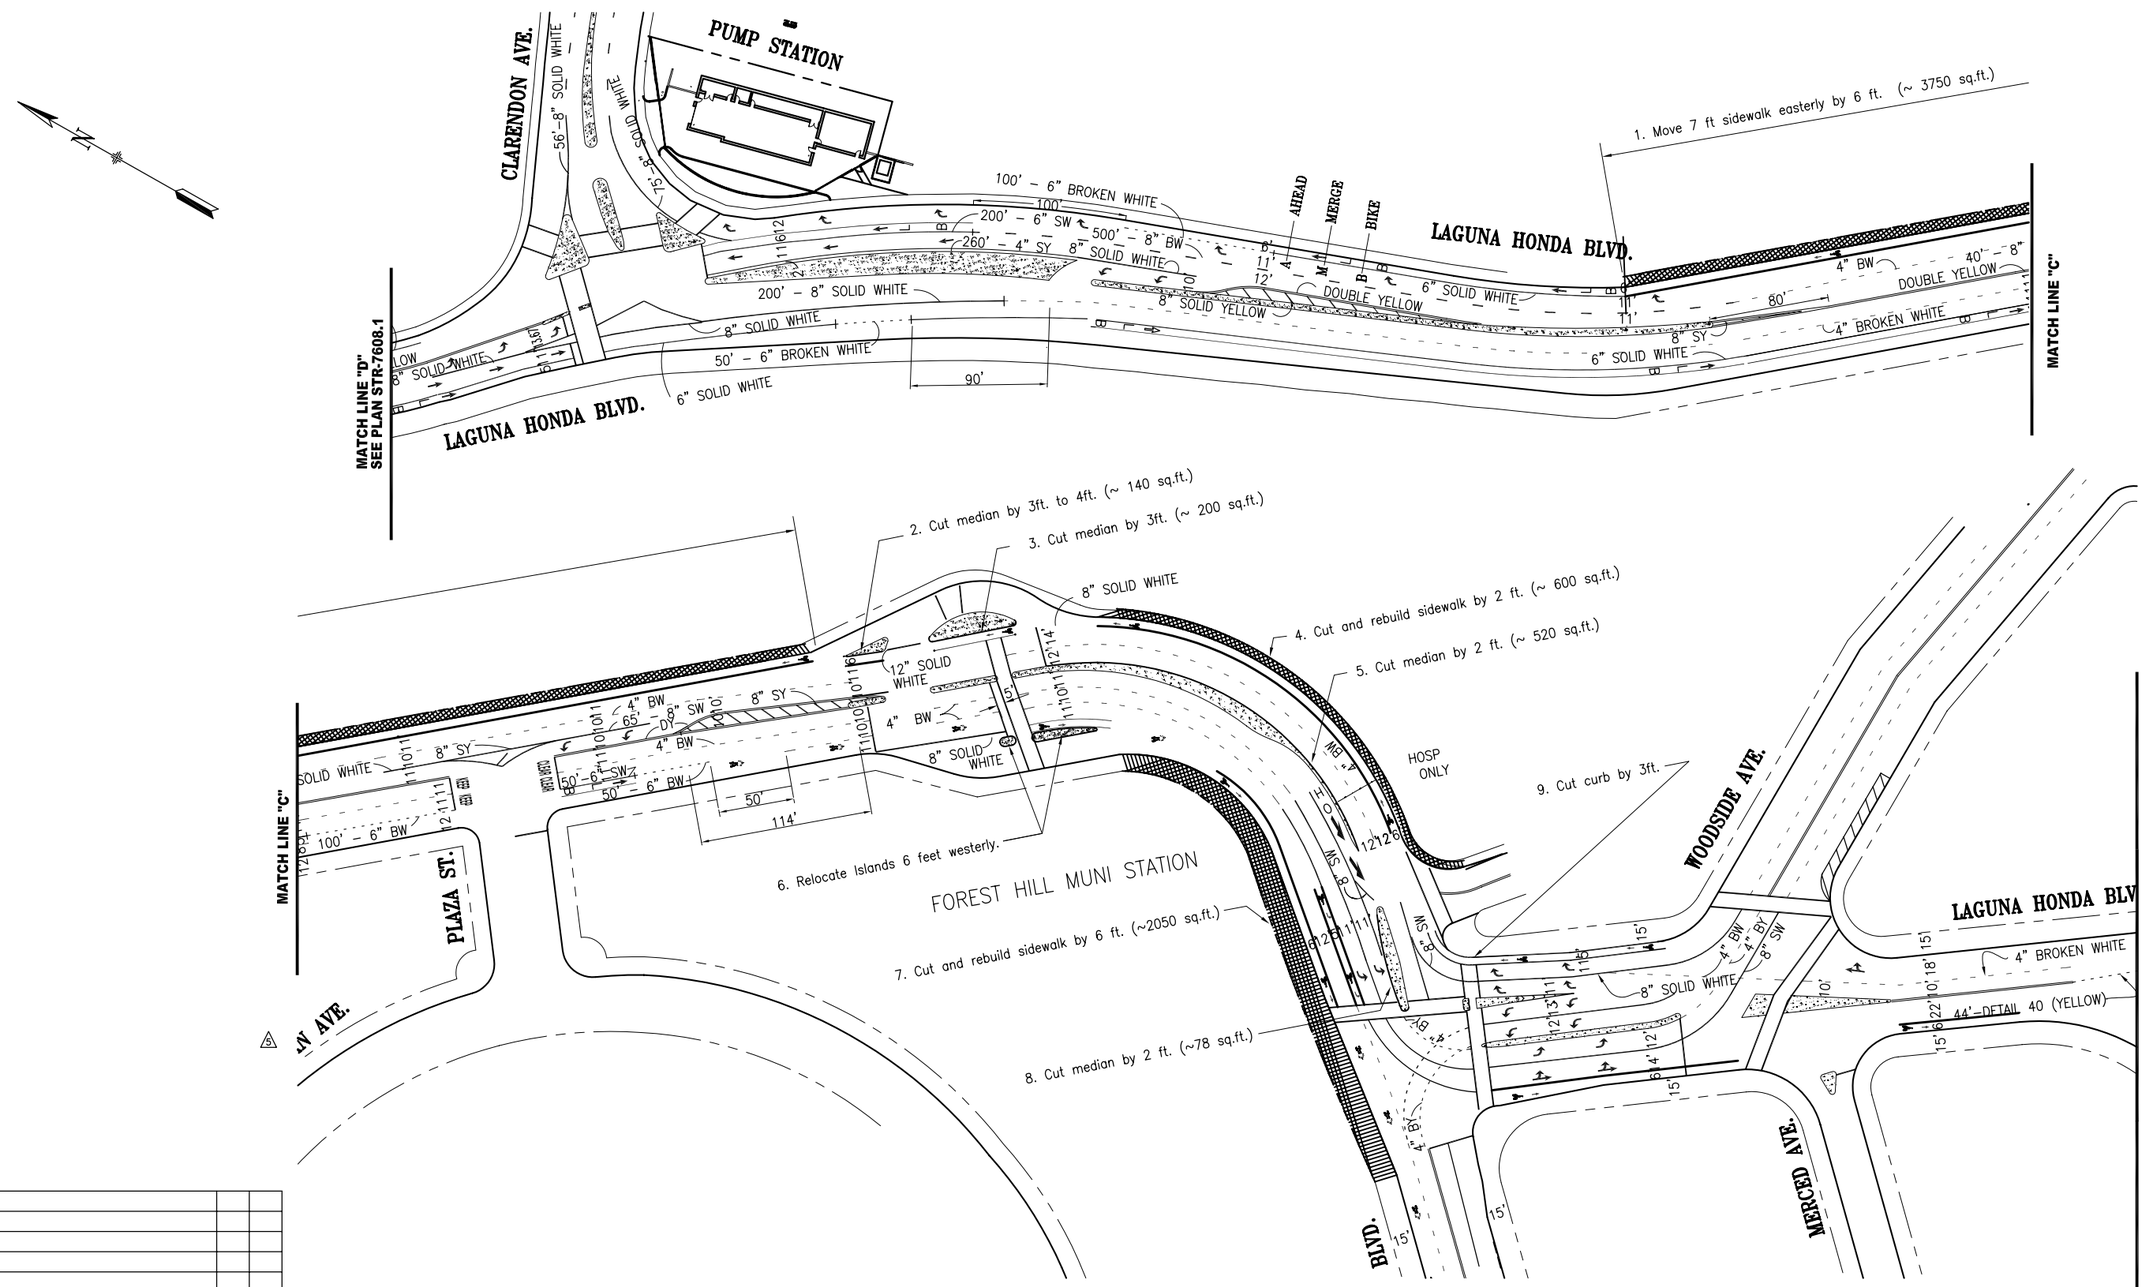

NO.	DATE	DESCRIPTION	BY	APP.
4				
3				
2				
1				

TABLE OF REVISIONS
CHECK WITH TRACING TO SEE IF YOU HAVE LATEST REVISION

REFERENCE INFORMATION & FILE NO. OF SURVEYS

FOR ORIGINAL SIGNATURES SEE STR-2154.1 REV."15" AND STR-6382 REV."5"

SUPERCEDES STR-7608.2 REV 1

DEPARTMENT OF PARKING AND TRAFFIC

DIVISION OF TRAFFIC ENGINEERING

CITY AND COUNTY OF SAN FRANCISCO

DESIGNED: DATE:
DRAWN: DATE:
CHECKED: DATE:

APPROVED
SECTION ENGINEER DATE:
DEP. DIRECTOR AND CITY TRAFFIC ENGINEER DATE:

SCALE:
SHEET OF SHEETS
1 OF 1

PROJECT 6-3 PROPOSED OPTION 2

LAGUNA HONDA BOULEVARD
PLAZA STREET TO WOODSIDE AVENUE

CONTRACT NO.
DRAWING NO.
FILE NO.
REV. NO.

EXTERNAL REFERENCES: FONTS USED:
SCALE FACTOR: PLOT SCALE:
ORIGIN:
FILE NAME:
DATE: