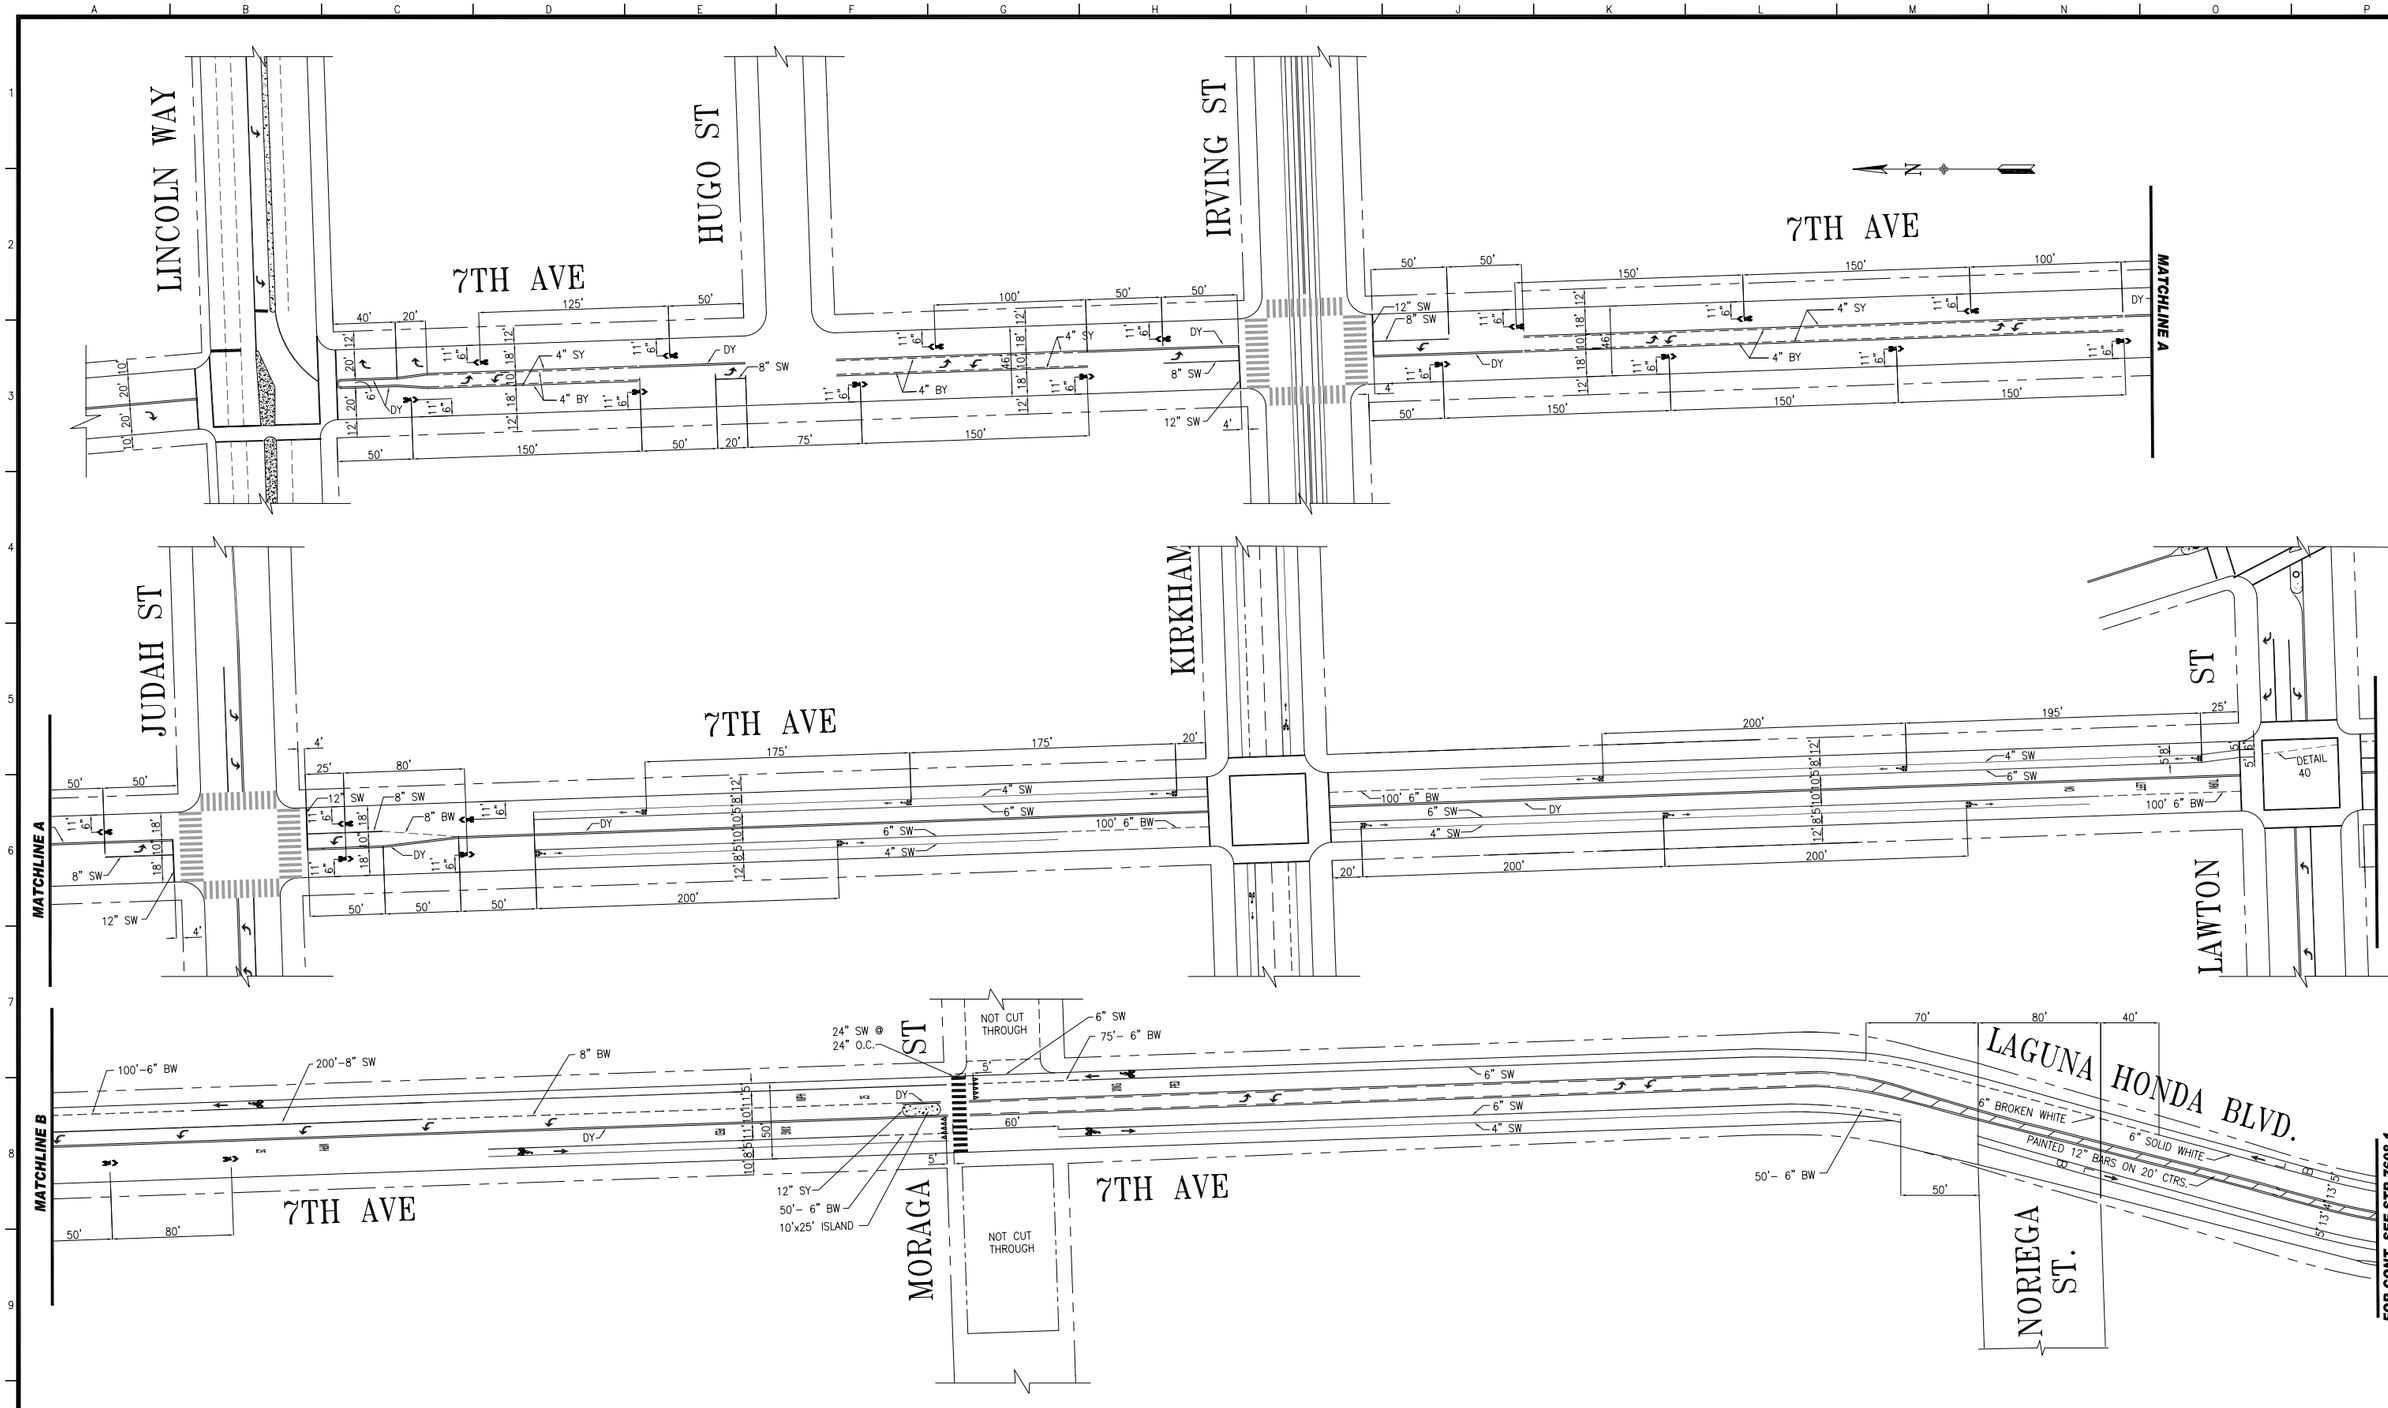

NO.	DATE	DESCRIPTION	BY	APP.
1	XXXX	RESTRIPED BTWN LH BLVD. & LINCOLN ONE THRU LANE PER DIRECTION	XX	XX

TABLE OF REVISIONS
CHECK WITH TRACING TO SEE IF YOU HAVE LATEST REVISION

REFERENCE INFORMATION & FILE NO. OF SURVEYS

SUPERCEDES
STR-2712 CHG 3
STR-XXXX XX X
STR-XXXX XX X

DEPARTMENT OF PARKING AND TRAFFIC

DIVISION OF TRAFFIC ENGINEERING

CITY AND COUNTY OF SAN FRANCISCO

DESIGNED: DP	DATE: 02/09
DRAWN: EP	DATE: 02/09
CHECKED: MS	DATE:

APPROVED

SECTION ENGINEER DATE:

DEP. DIRECTOR AND CITY TRAFFIC ENGINEER DATE:

SCALE: 1" = 50'

SHEET OF SHEETS: 1 OF 1

PROPOSED

7TH AVENUE
LINCOLN WAY TO LAWTON ST

CONTRACT NO.

DRAWING NO. —

FILE NO. —

REV. NO. —

FILE NAME: T:\T_E_FILES\LIVABLE STS\TCPROJECT\AUTOCAD FILES\7TH AVE.STRIPING.dwg
DATE:
ORIGIN: –
SCALE FACTOR:
PLOT SCALE:
EXTERNAL REFERENCES:
FONTS USED: