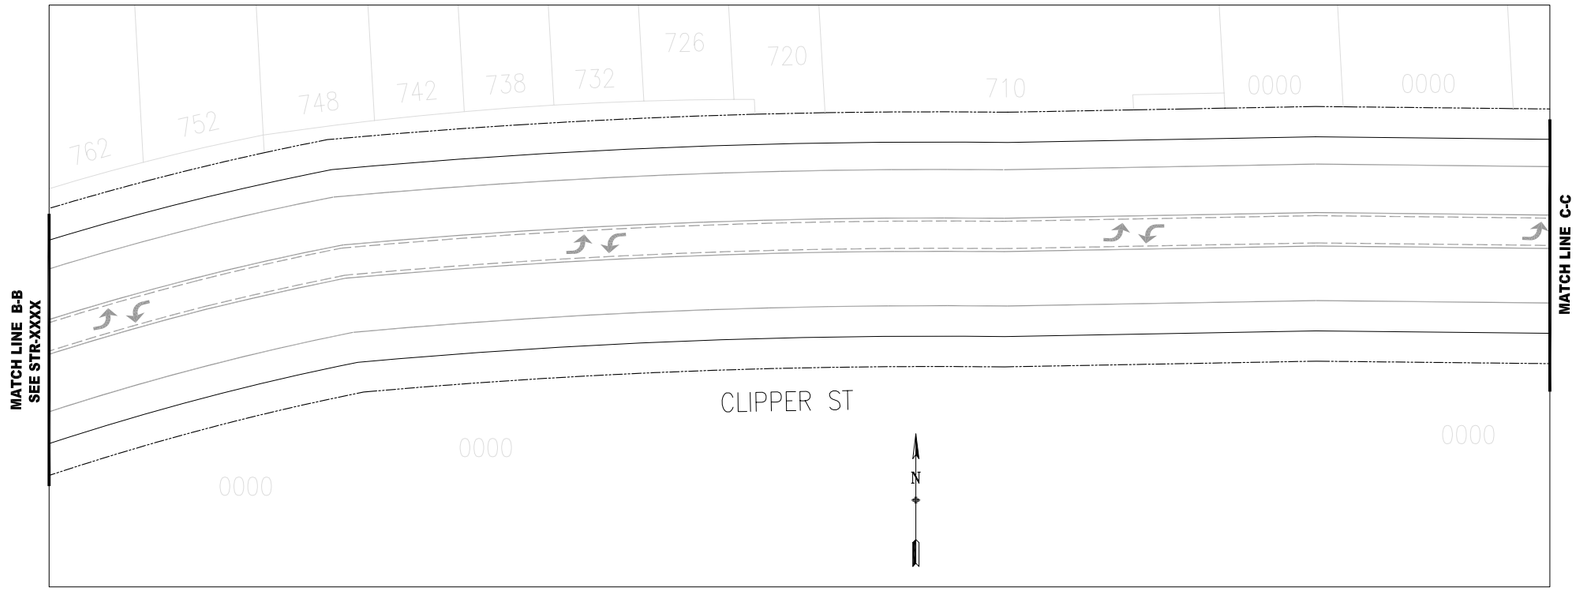

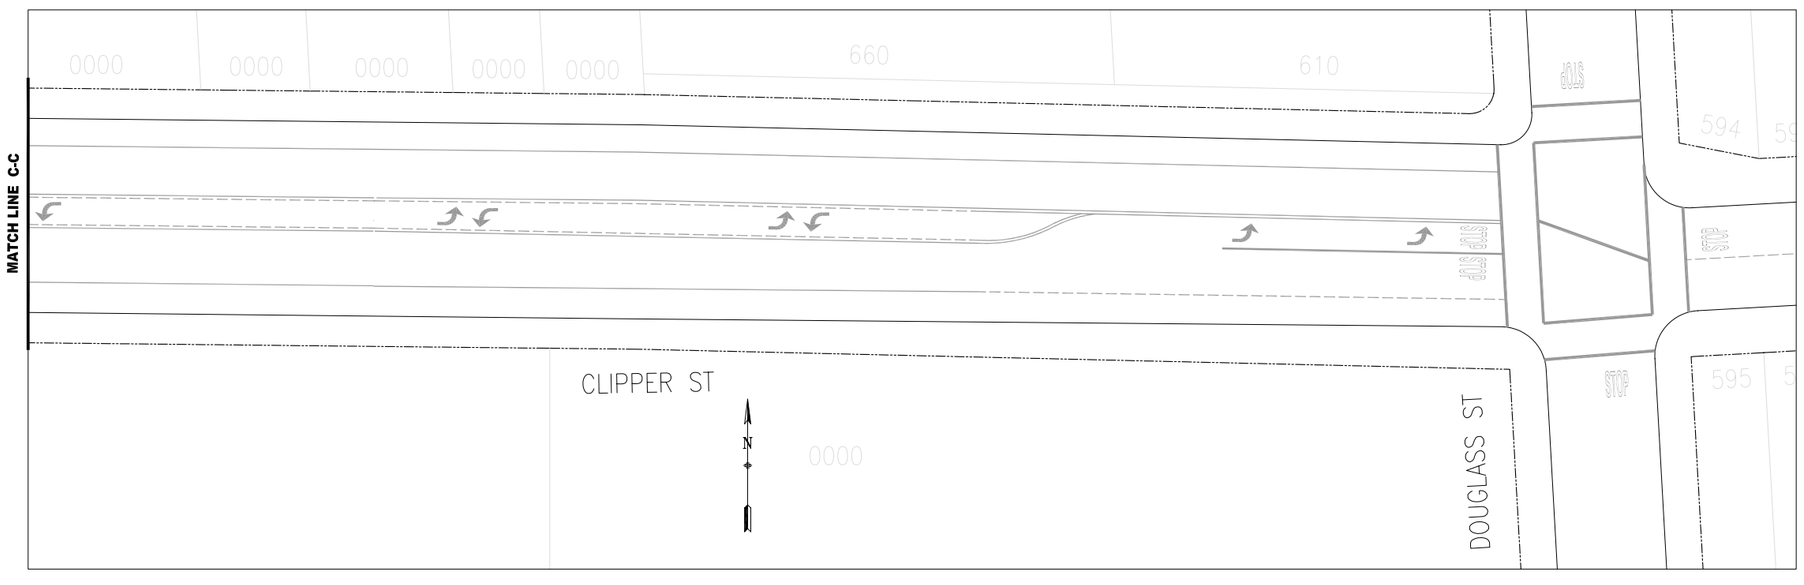

NO.	DATE	DESCRIPTION	BY	APP.

TABLE OF REVISIONS
CHECK WITH TRACING TO SEE IF YOU HAVE LATEST REVISION

REFERENCE INFORMATION & FILE NO. OF SURVEYS

DEPARTMENT OF PARKING AND TRAFFIC

DIVISION OF TRAFFIC ENGINEERING

CITY AND COUNTY OF SAN FRANCISCO

DESIGNED: PL/MS	DATE: 5/2007	APPROVED
DRAWN: PL	DATE: 5/2007	SECTION ENGINEER DATE:
CHECKED: MV	DATE: 5/2007	CITY TRAFFIC ENGINEER DATE:

SCALE: 1" = 50 feet

SHEET OF SHEETS: 2 OF 2

CLIPPER STREET
TRAFFIC CALMING PROJECT

CLIPPER STREET
DIAMOND HEIGHTS BLVD TO DOUGLASS ST
PROPOSED STRIPING PLAN

SPECIFICATION NO.

DRAWING NO.

FILE NO.

REV. NO. 0

Drawing Path: T:\T_E_FILES\LivableStreets\PERSONNEL\PLouie\Clipper Street\clipper bike lane MS rev NO bl.dwg
Plot Time: Fri, 15 Jun 2007 – 11:15am
Drawing Path: T:\T_E_FILES\LivableStreets\PERSONNEL\PLouie\Clipper Street\Clipper alt striping\DPT Title Block.dwg
Plot Time: Fri, 15 Jun 2007 – 11:15am
DPT Title Block [T:\T_E_FILES\LivableStreets\PERSONNEL\PLouie\Clipper Street\Clipper alt striping\DPT Title Block.dwg]
Model Units: Undefined
Measurement Units are English
Scale: 10