


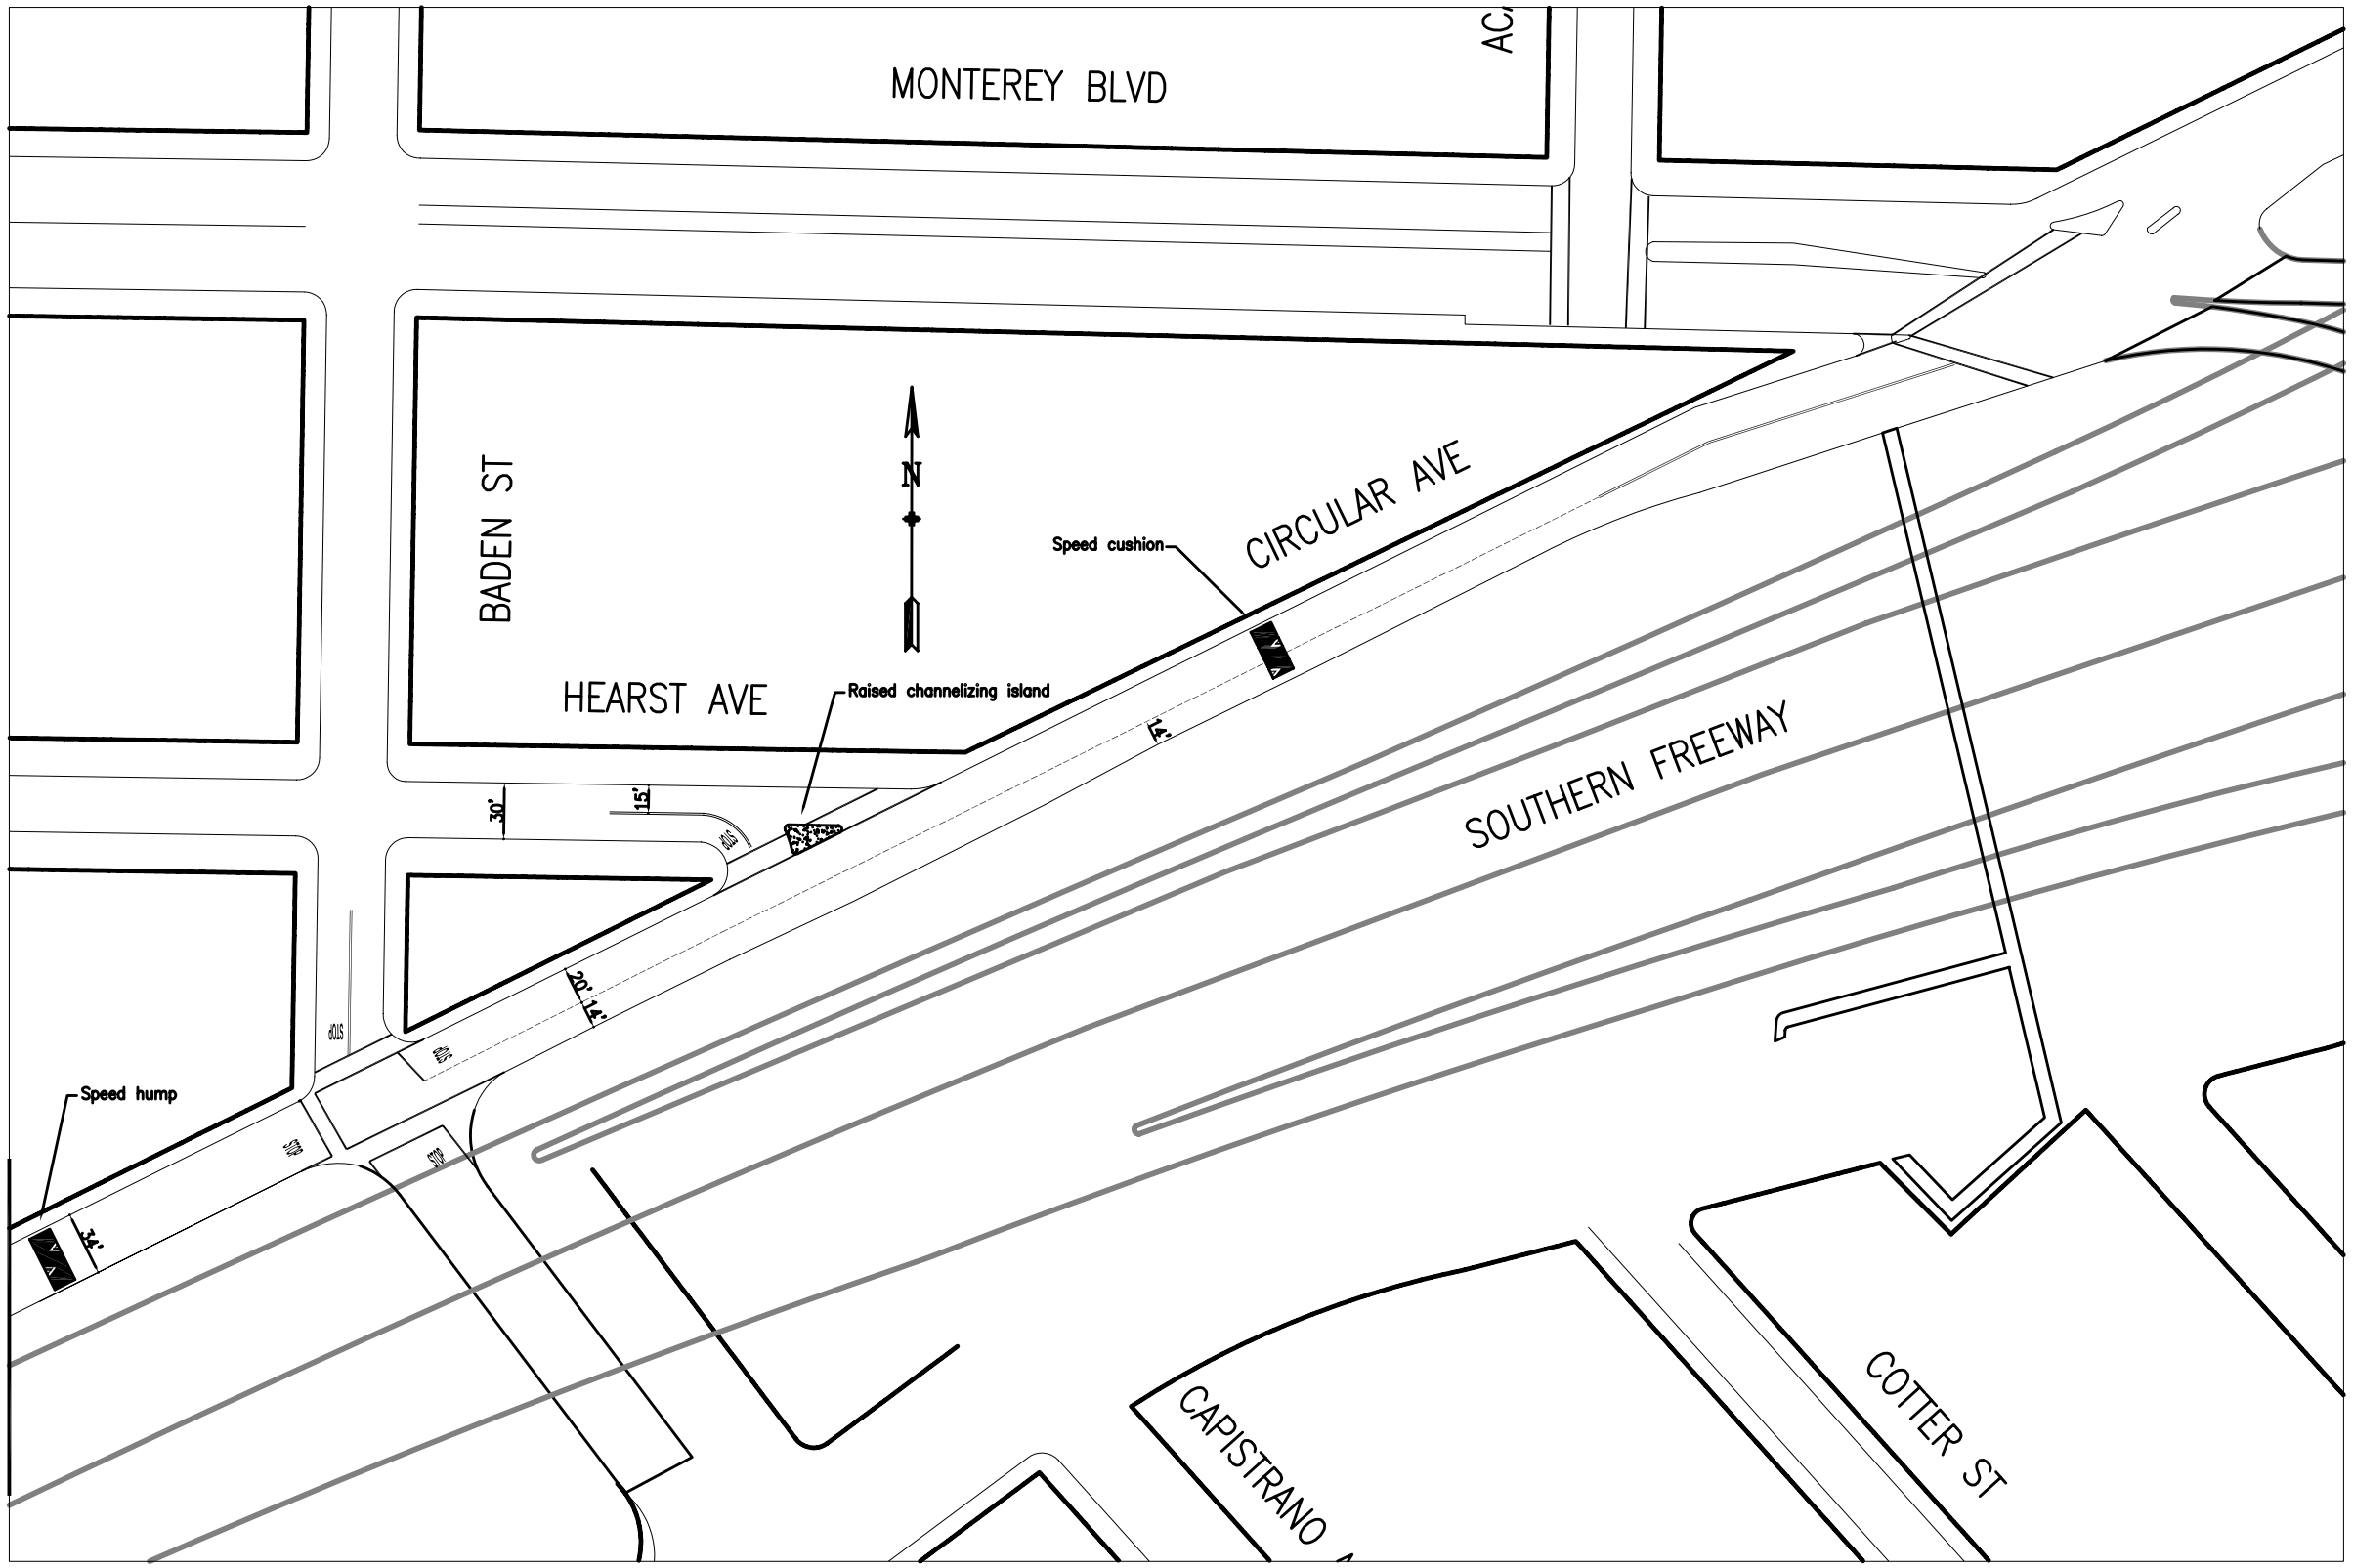


| NO. | DATE | DESCRIPTION | BY | APP. |
|---|---|---|---|---|

TABLE OF REVISIONS
CHECK WITH TRACING TO SEE IF YOU HAVE LATEST REVISION

REFERENCE INFORMATION & FILE NO. OF SURVEYS

SEAL OF THE CITY AND COUNTY OF SAN FRANCISCO
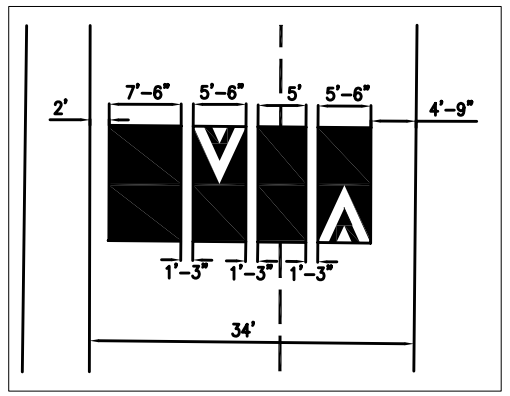
# DEPARTMENT OF PARKING AND TRAFFIC

## DIVISION OF TRAFFIC ENGINEERING

## CITY AND COUNTY OF SAN FRANCISCO

| | | |
|---|---|---|
| DESIGNED: PL | DATE: 8/26/05 | |
| DRAWN: PL | DATE: 8/26/05 | |
| CHECKED: MV | DATE: 8/26/05 | |

APPROVED

SECTION ENGINEER DATE:

CITY TRAFFIC ENGINEER DATE:

SCALE: 1" = 50 feet

SHEET OF SHEETS 2 OF 2

CIRCULAR AVENUE
TRAFFIC CALMING PROJECT

CIRCULAR AVENUE
FLOOD STREET TO MONTEREY BOULEVARD
DRAFT TRAFFIC CALMING PLAN

SPECIFICATION NO.

DRAWING NO.

FILE NO.

REV. NO. 0

Drawing Path: T:\T_E_FILES\LivableStreets\PERSONNEL\AChan\Circular\CAD\Circular TC Proposal.dwg, Login: PLouie Dimension Scale: 10 Model Units: Undefined
Plot Time: Thu, 12 Oct 2006 – 4:18pm Measurement Units are English

DPT Title Block [T:\T_E_FILES\LivableStreets\TrafficCalmingProg\TC Projects – Local Streets Track\Site Specific\Circular\CAD\DPT Ti