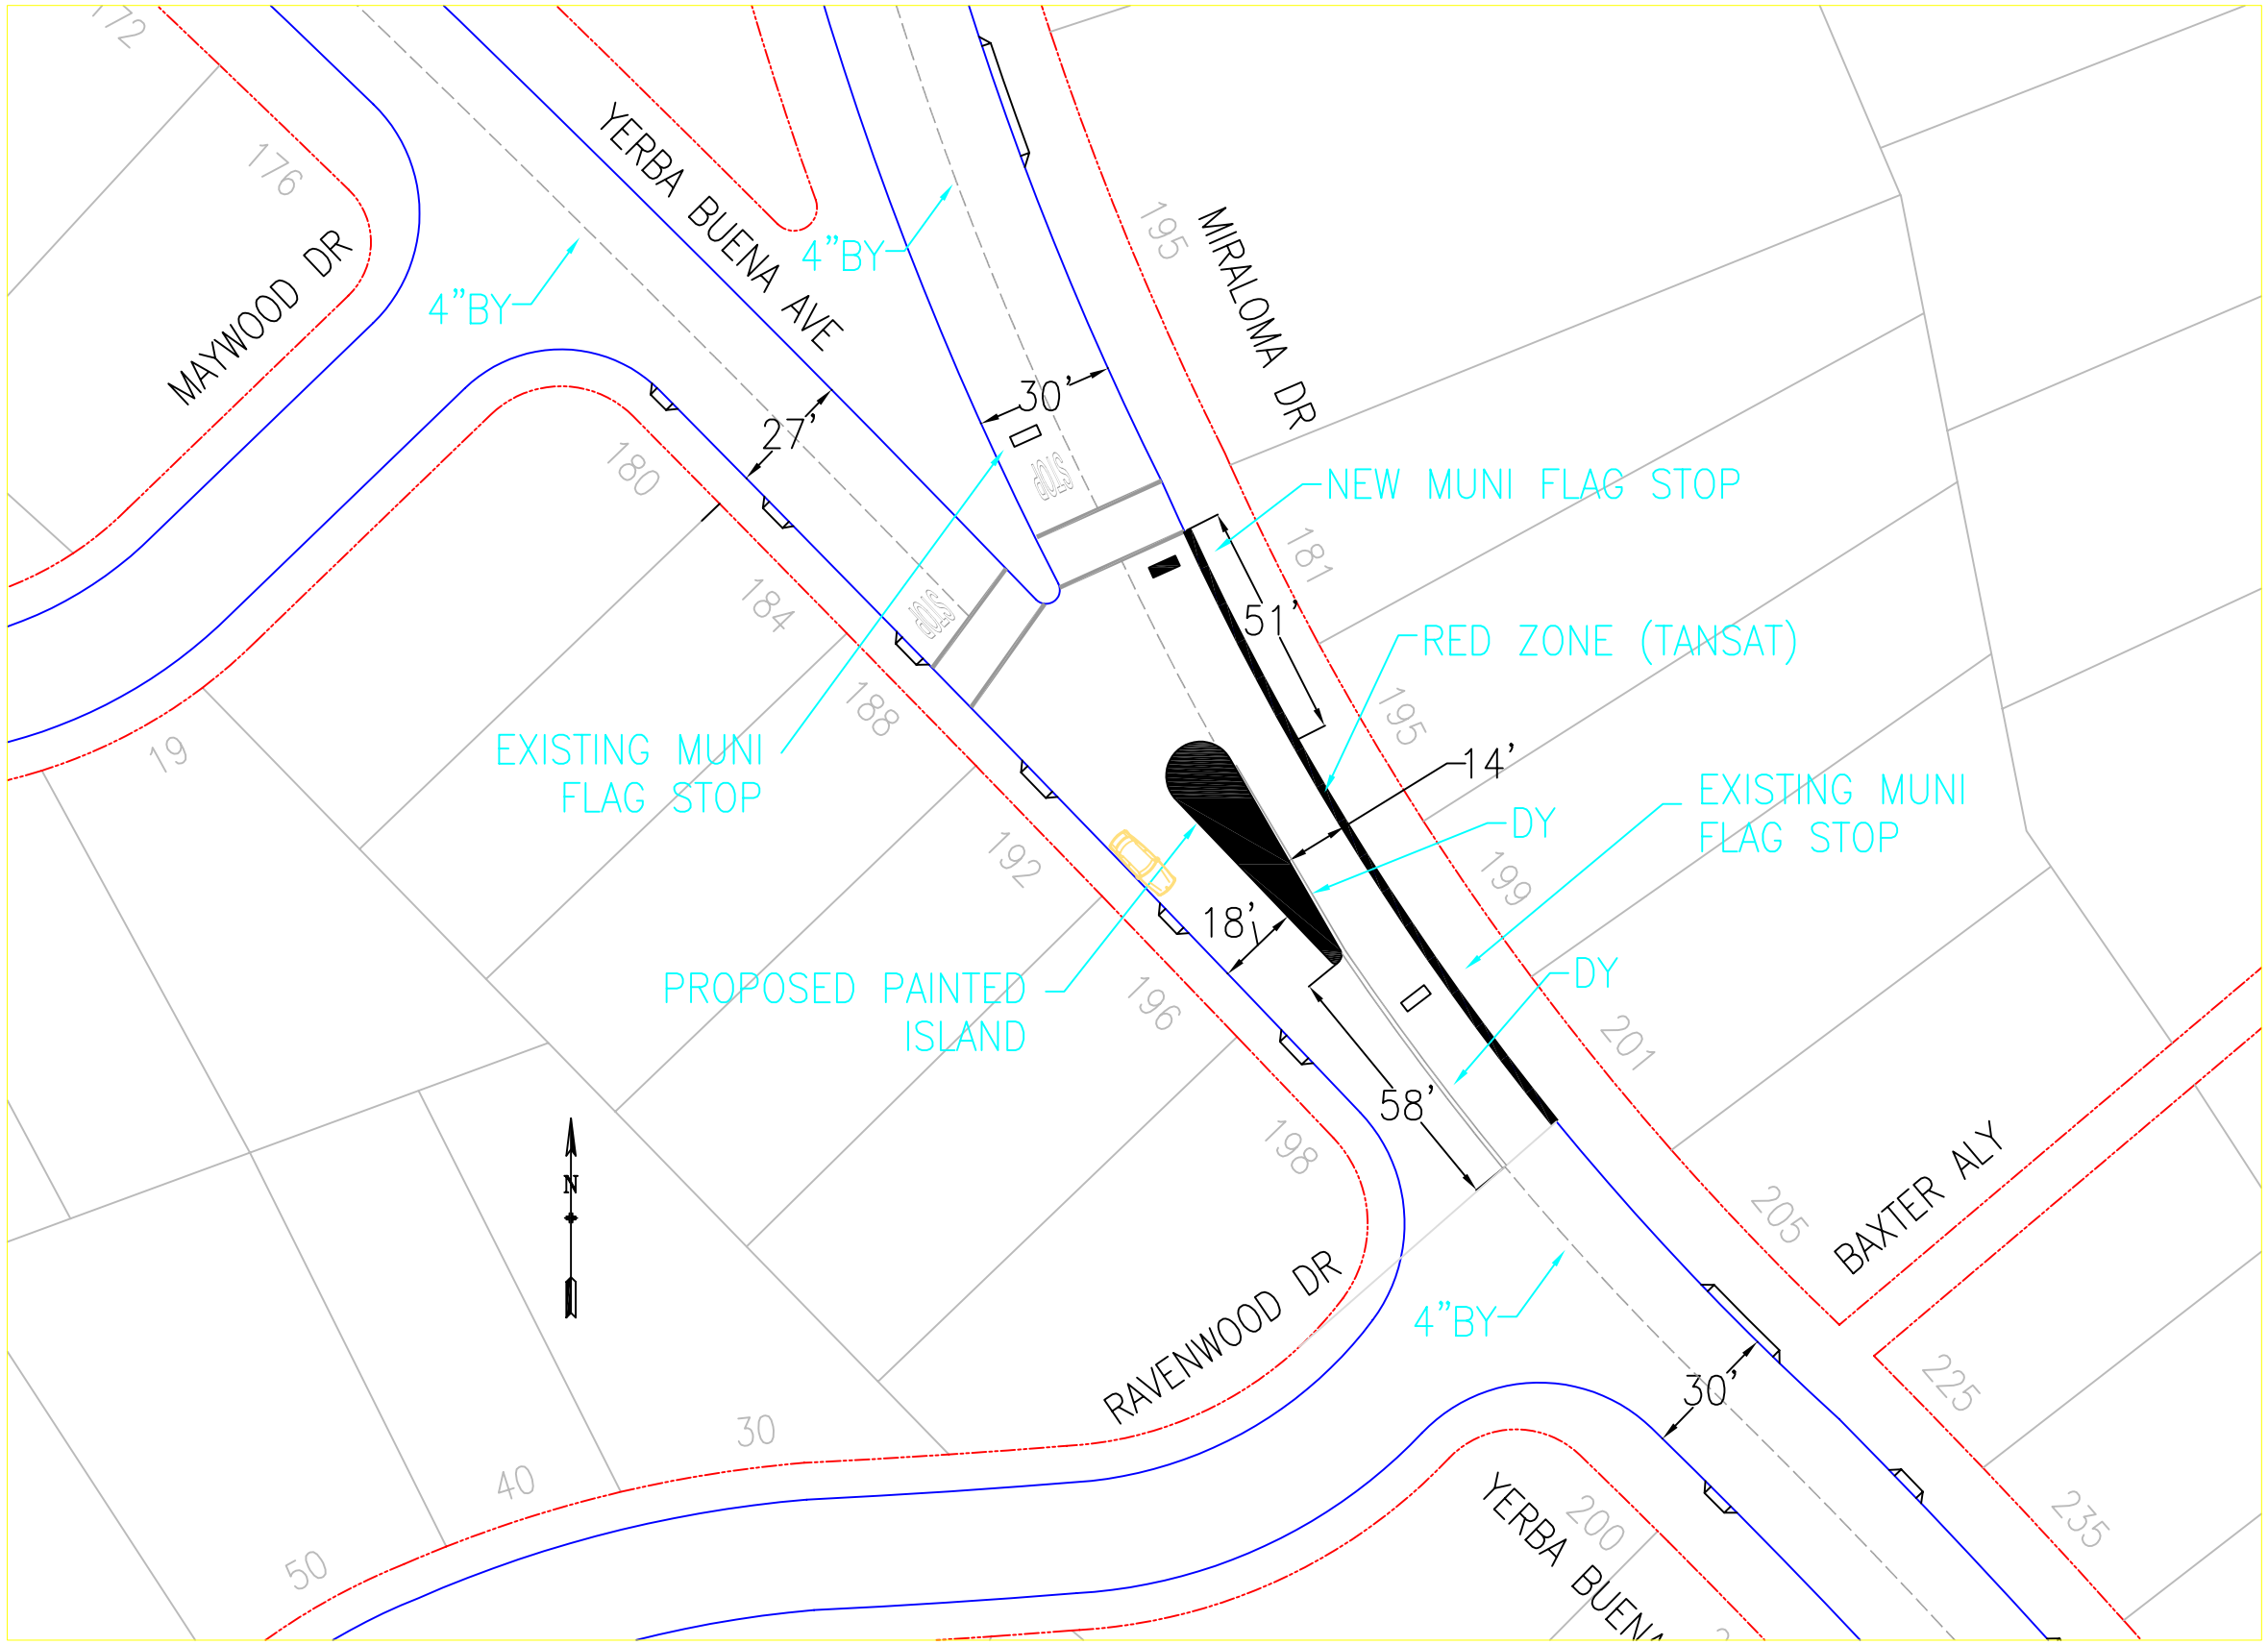

NO.	DATE	DESCRIPTION	BY	APP.

TABLE OF REVISIONS
CHECK WITH TRACING TO SEE IF YOU HAVE LATEST REVISION

REFERENCE INFORMATION & FILE NO. OF SURVEYS

DEPARTMENT OF PARKING AND TRAFFIC
DIVISION OF TRAFFIC ENGINEERING
CITY AND COUNTY OF SAN FRANCISCO

DESIGNED: PL	DATE: 6/6/2005	
DRAWN: PL	DATE: 6/6/2005	
CHECKED: MV	DATE: 6/6/2005	

APPROVED
SECTION ENGINEER DATE:
CITY TRAFFIC ENGINEER DATE:

SCALE: 1" = 10 feet
SHEET OF SHEETS 1 OF 1

YERBA BUENA AVENUE TRAFFIC CALMING PROJECT

YERBA BUENA AVENUE AT MIRALOMA DRIVE PROPOSED ISLAND AND BUS/RED ZONE

SPECIFICATION NO.
DRAWING NO.
FILE NO.
REV. NO. 0

Drawing Path: T:_E_FILES\LivableStreets\PERSONNEL\PLoure\Westwood Highlands\Yerba Buena new island 2.dwg, LuHimegon Scale: 10 Model Units: Undefined
Plot Time: Wed, 30 Aug 2006 – 2:47pm Measurement Units are English
DPT Title Block [T:_E_FILES\LivableStreets\PERSONNEL\PLoure\Westwood Highlands\DPT Title Block.dwg]