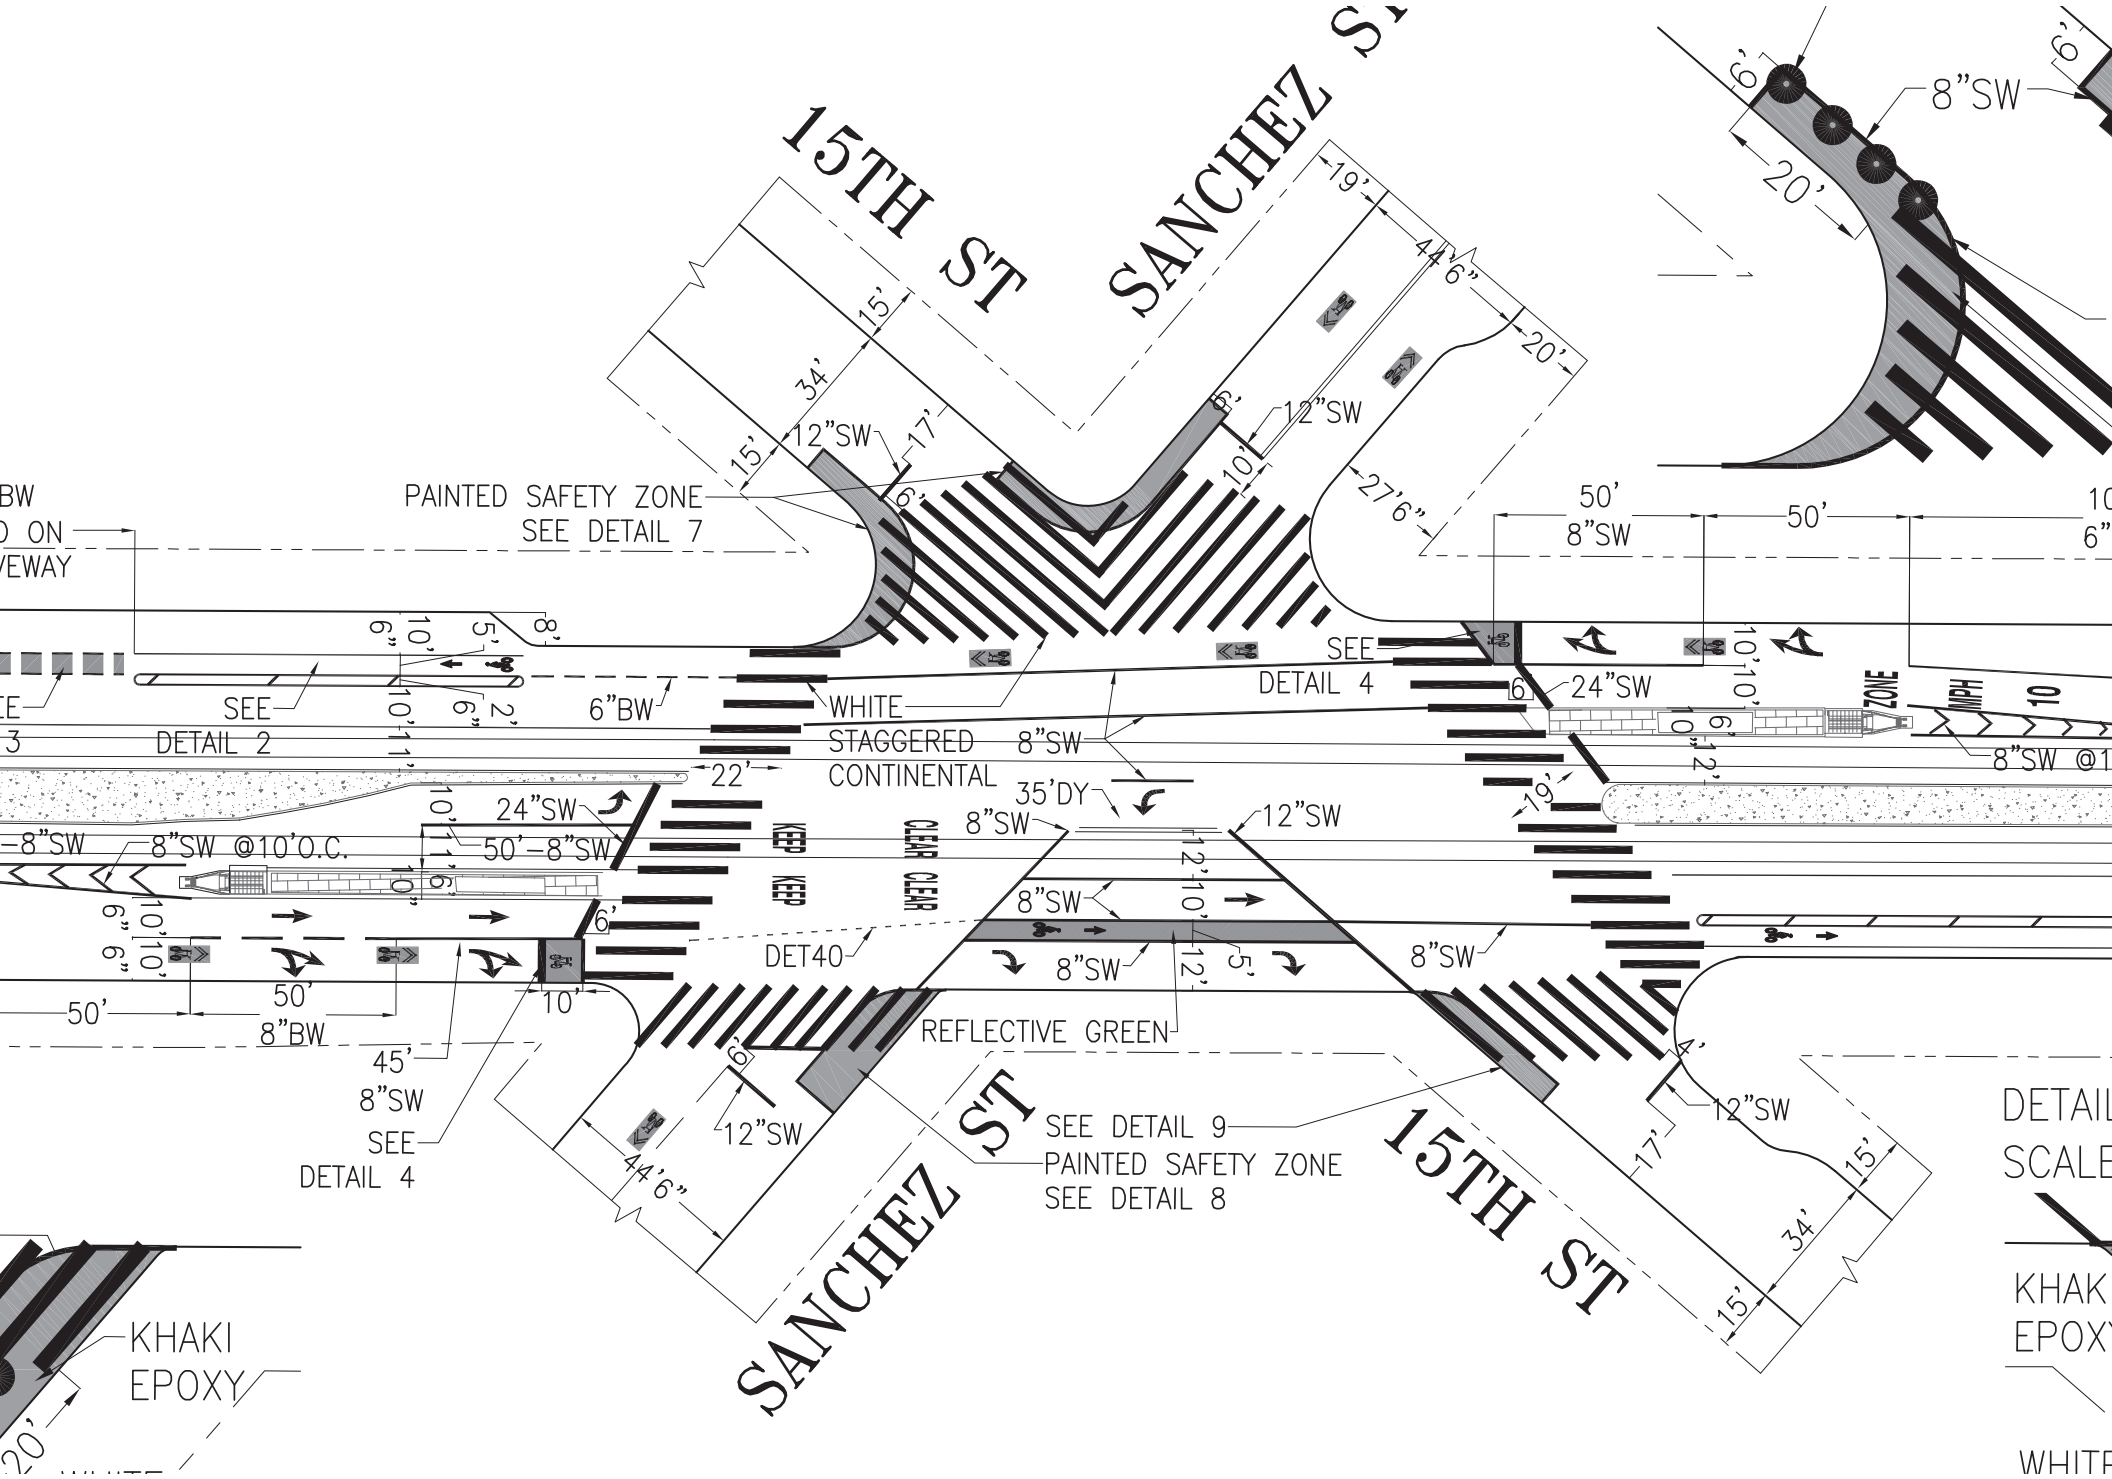
15TH ST
SANCHEZ ST
PAINTED SAFETY ZONE
SEE DETAIL 7
SEE
DETAIL 2
6"BW
WHITE
STAGGERED
CONTINENTAL
8"SW
35'DY
12"SW
24"SW
50'-8"SW
8"SW @10'O.C.
KEEP CLEAR
DET40
REFLECTIVE GREEN
SEE DETAIL 9
PAINTED SAFETY ZONE
SEE DETAIL 8
SEE
DETAIL 4
8"BW
45'
8"SW
KHAKI
EPOXY
20'
44'6"
34'
15'
17'
19'
27'6"
50'
10'
22'
SEE
DETAIL 4
24"SW
ZONE
MPH
8"SW @1
DETAIL
SCALE
KHAK
EPOXY
WHITE

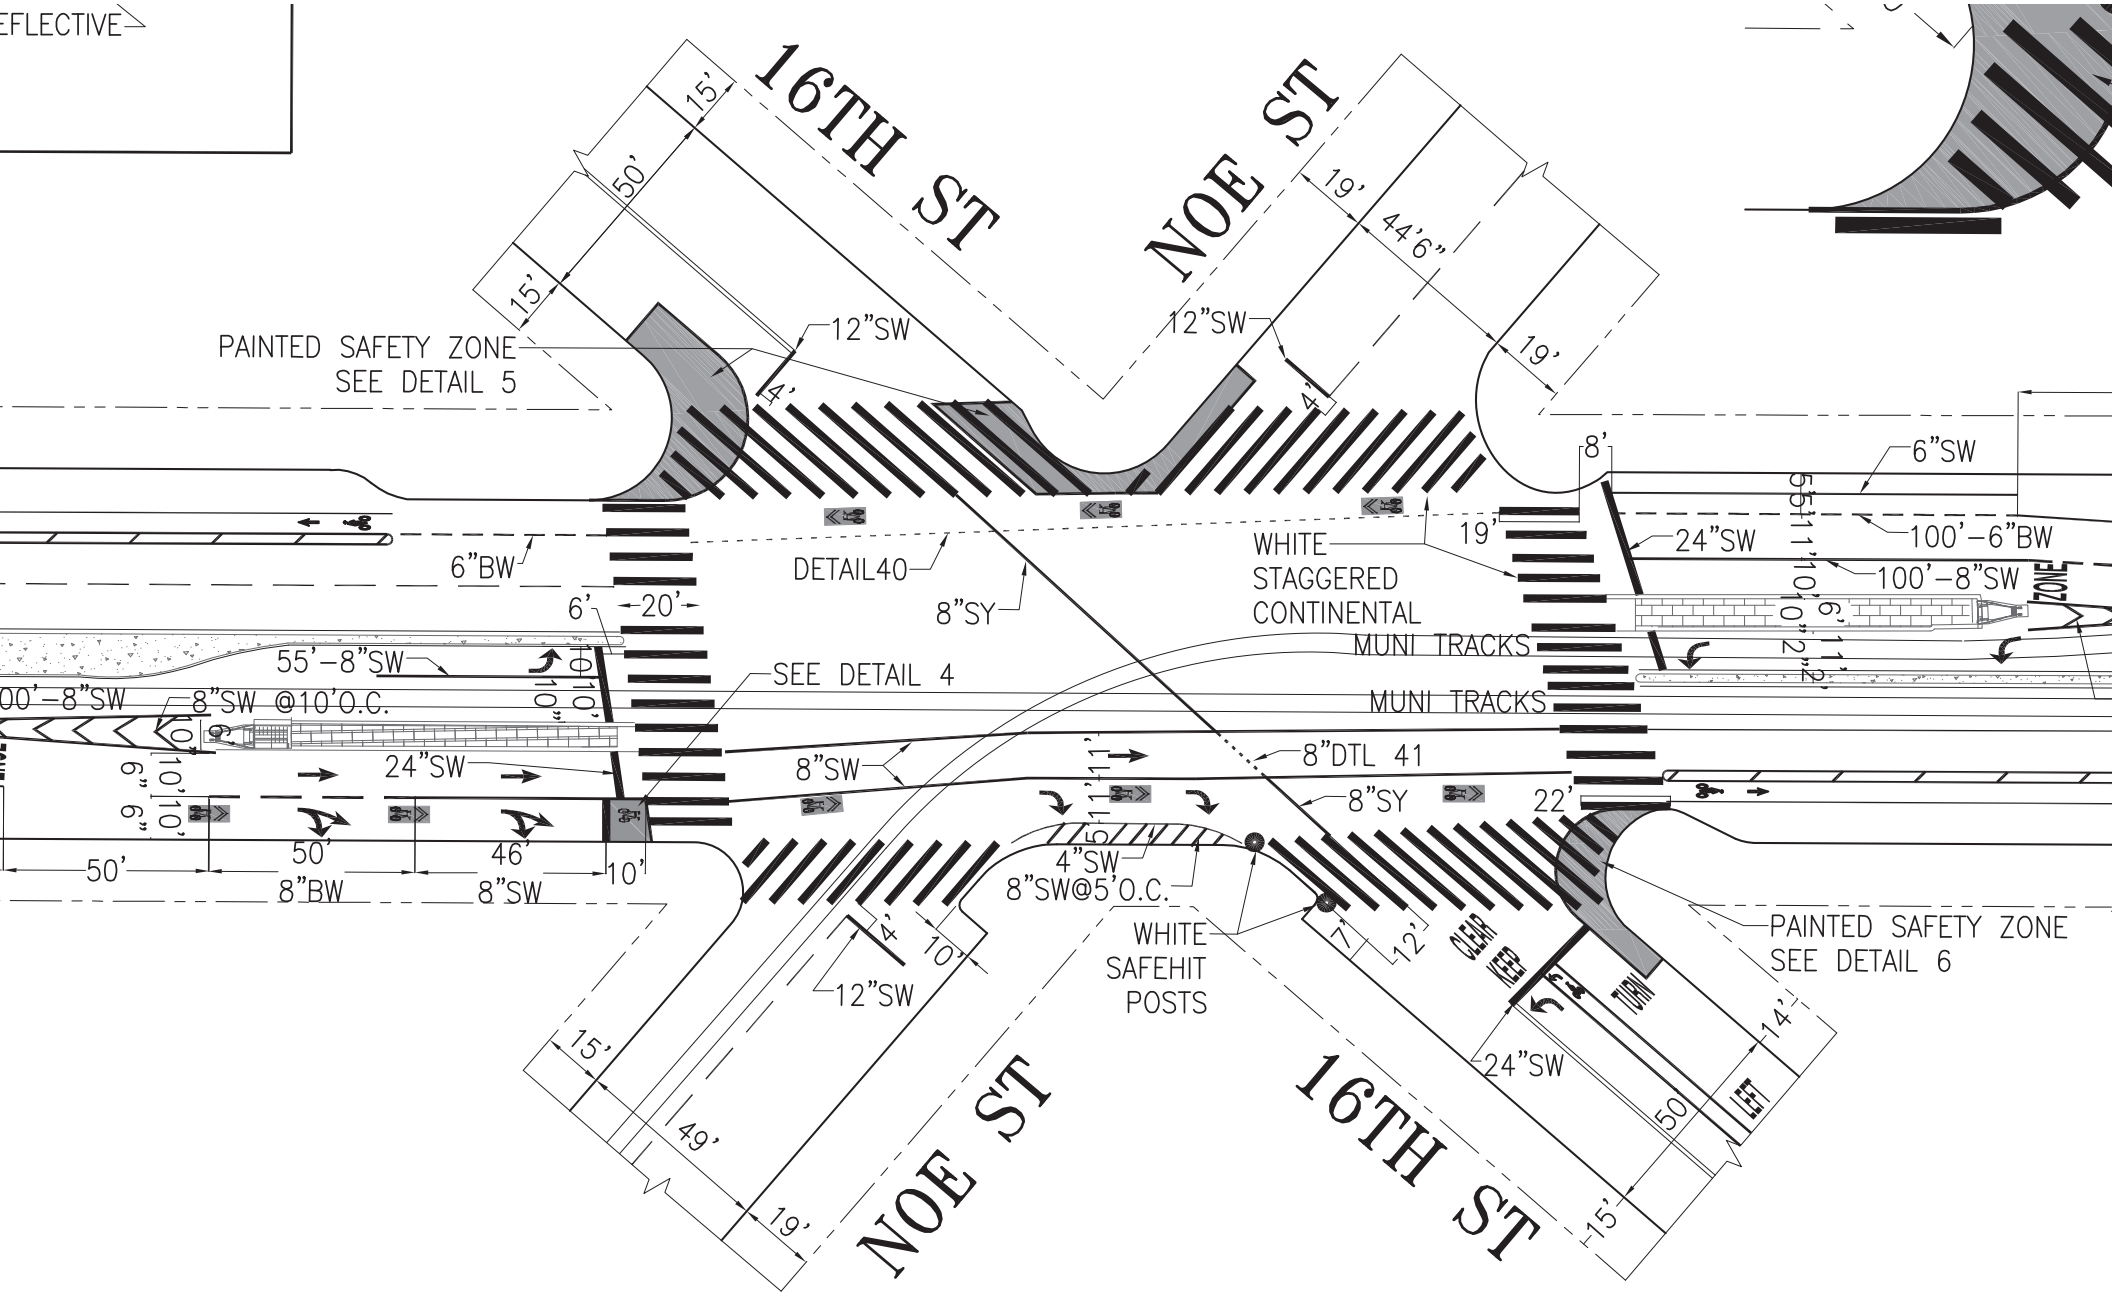
EFLECTIVE
16TH ST
NOE ST
15'
50'
15'
19'
44'6"
19'
PAINTED SAFETY ZONE
SEE DETAIL 5
12"SW
4'
12"SW
4'
8'
6"SW
6"BW
DETAIL40
8"SY
WHITE
STAGGERED
CONTINENTAL
MUNI TRACKS
19'
24"SW
100'-6"BW
100'-8"SW
ZONE
6'
20'
55'-8"SW
SEE DETAIL 4
00'-8"SW
8"SW @10'O.C.
MUNI TRACKS
24"SW
8"SW
8"DTL 41
8"SY
22'
50'
50'
46'
10'
8"BW
8"SW
4"SW
8"SW@5'O.C.
WHITE
SAFEHIT
POSTS
4'
10'
12"SW
7'
12'
CLEAR
KEEP
TURN
LEFT
PAINTED SAFETY ZONE
SEE DETAIL 6
14'
24"SW
50
15'
15'
49'
19'
NOE ST
16TH ST