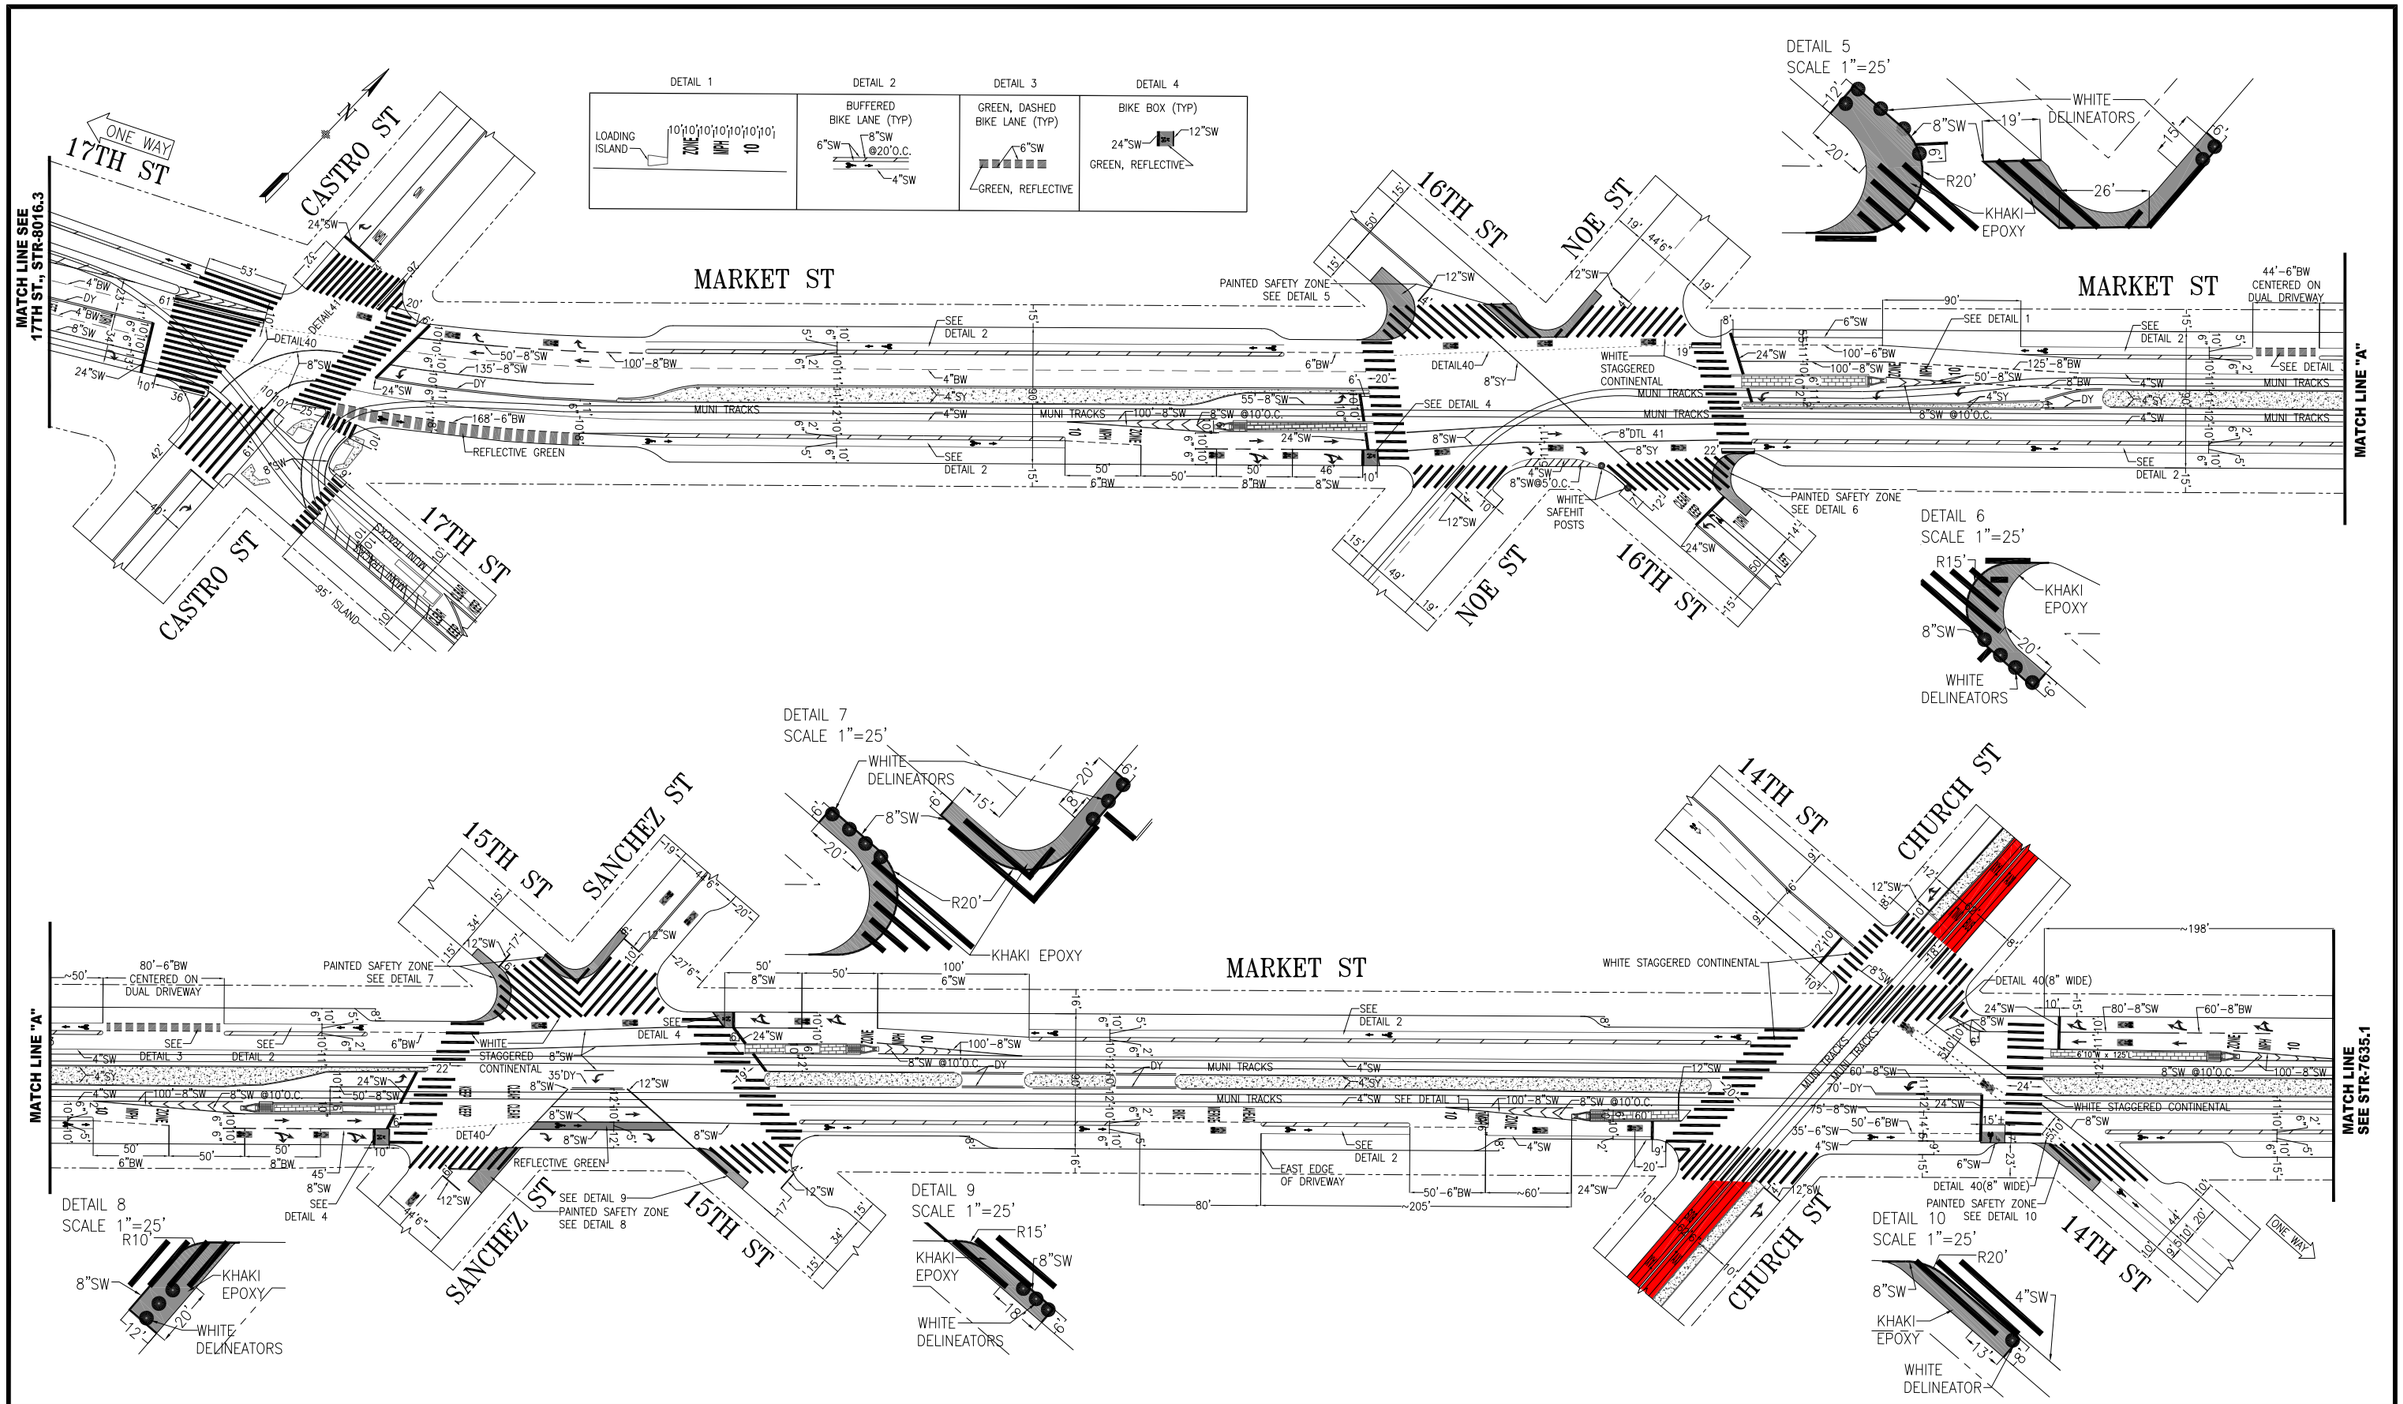

NO.	DATE	DESCRIPTION	BY	APP
13	09/27/17	REMOVE 8"SY IN LANE 2 OF INBOUND MARKET & ADD 8" DTL-41 AT NOE/16TH	M.GROWNEY	M.SALLEBERRY
12	12/04/16	ADD GREEN & PAINTED BUFFER TO BIKE LANES CHURCH TO DUBOCE	C.GEE	M.SALLEBERRY
11	10/16/15	REMOVE DETAIL 41s, INSTALL 8"SY GUIDELINE @ 16TH/NOE	C.BECK	M.SALLABERRY
10	09/08/15	ADD GREEN & PAINTED BUFFER TO BIKE LANES - CASTRO TO DUBOCE	C.BECK	M.SALLABERRY
9	09/08/15	INSTALLED PAINTED SAFETY ZONES @ 14TH, 15TH/SANCHEZ, & 16TH/NOE; UPGRADED TO CONTINENTAL XWALKS @ ALL XWALKS. PER FIELD CONDITION	C.BECK	M.SALLABERRY

TABLE OF REVISIONS
CHECK WITH TRACING TO SEE IF YOU HAVE LATEST REVISION

SFMTA

SUPERCEDES STR-6134

DRAWN: T.ABDALLAH DATE: 11/07
CHECKED: R. OLEA DATE: 11/07

APPROVED
THOMAS P. FOLKS 01/10/08
SENIOR ENGINEER DATE:
JACK L. FLECK 01/10/08
CITY TRAFFIC ENGINEER DATE:

SCALE: 1" = 50'
SHEET/SHEETS: XX OF XX

TRAFFIC STRIPING

DRAWING TITLE
MARKET STREET
17TH STREET TO RESERVOIR STREET

CONTRACT NO.
DRAWING NO. STR-7635.2
FILE NO.
REV. NO. 17

FILE NAME:
DATE: --/--/--