

SFMTA - TASC SUMMARY SHEET

PreStaff_Date: 6/16/2026 Requested_by: SFMTA Handled: Laura Stonehill (646-4320) Section Head M. Sallaberry <i>MS</i>	☐ Public Hearing Consent ☒ Public Hearing Regular ☐ Informational / Other PH - Regular	No objections: _____ Item Held: _____ Other: _____
Location: Union Street at Steiner Street		
Subject: Bikeshare station		
PROPOSAL / REQUEST: ESTABLISH – NO STOPPING, EXCEPT BICYCLES ESTABLISH – BIKESHARE STATION Union Street, south side, from Steiner Street to 20 feet westerly (in existing red zone) Steiner Street, west side, from Union Street to 21 feet northerly (in existing red zone) (Supervisor District 2) Proposal to install a bikeshare station in two segments in the red zones at the intersection of Union/Steiner, adjacent to Trek and the Episcopal Church of St. Mary the Virgin. Laura Stonehill, laura.stonehill@sfmta.com		
BACKGROUND INFORMATION / COMMENTS Stations with bicycles are 6.5 feet wide and 4 feet tall with a 7.8 feet tall map panel away from the intersection. Station segments of fewer than 8 docks are bolted to the street. Stations are solar powered via solar panels on each dock. No excavation is necessary. - sharrows on Steiner - Muni on Union and Steiner south of Union C19 10-dock station		
HEARING NOTIFICATION AND PROCESSING NOTES:		ENVIRONMENTAL CLEARANCE BY: ☐ SFMTA ☒ Attached ☐ Pending
CHECK IF PREPARING SEPARATE SFMTA BOARD CALENDAR ITEM FOR PROPOSAL: ☐		



 = PLAN REFERENCE POINT

SITE LOCATION
NOT TO SCALE

Stand Pipe

Fire Hydrants (High Pressure)

Fire Hydrants (Low Pressure)

Street Light with Arm

Street Light

Utility Pole

Signal Pole



Parking Meters

Tree With Grate/Well

Proposed Red Curb

Proposed Blue Curb

Proposed Yellow Curb

Proposed Green Curb

Proposed White Curb



PM



R/C



B/C



Y/C



G/C



W/C



BS = BUS SHELTER

BR = BIKE RACK

CC = TRAFFIC SIGNAL CONTROLLER CABINET

DI = DRAINAGE INLET

DW = DRIVEWAY

LF = LINEAR FEET

MB = MAIL BOX

MH = MANHOLE

NS = NEWSPAPER STAND

PB = PULL BOX

M/C = MOTORCYCLE

TC = TRASH CAN

TYP. = TYPICAL

UC = UTILITY CABINET

V = UTILITY VALVE

UV = UTILITY VAULT


R/C = EXISTING RED CURB

B/C = EXISTING BLUE CURB


Y/C = EXISTING YELLOW CURB

G/C = EXISTING GREEN CURB

W/C = EXISTING WHITE CURB

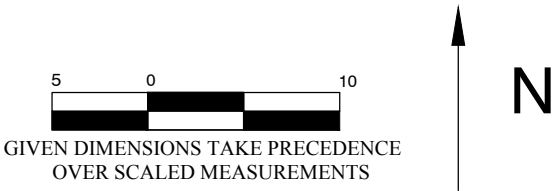

VICINITY MAP
NOT TO SCALE

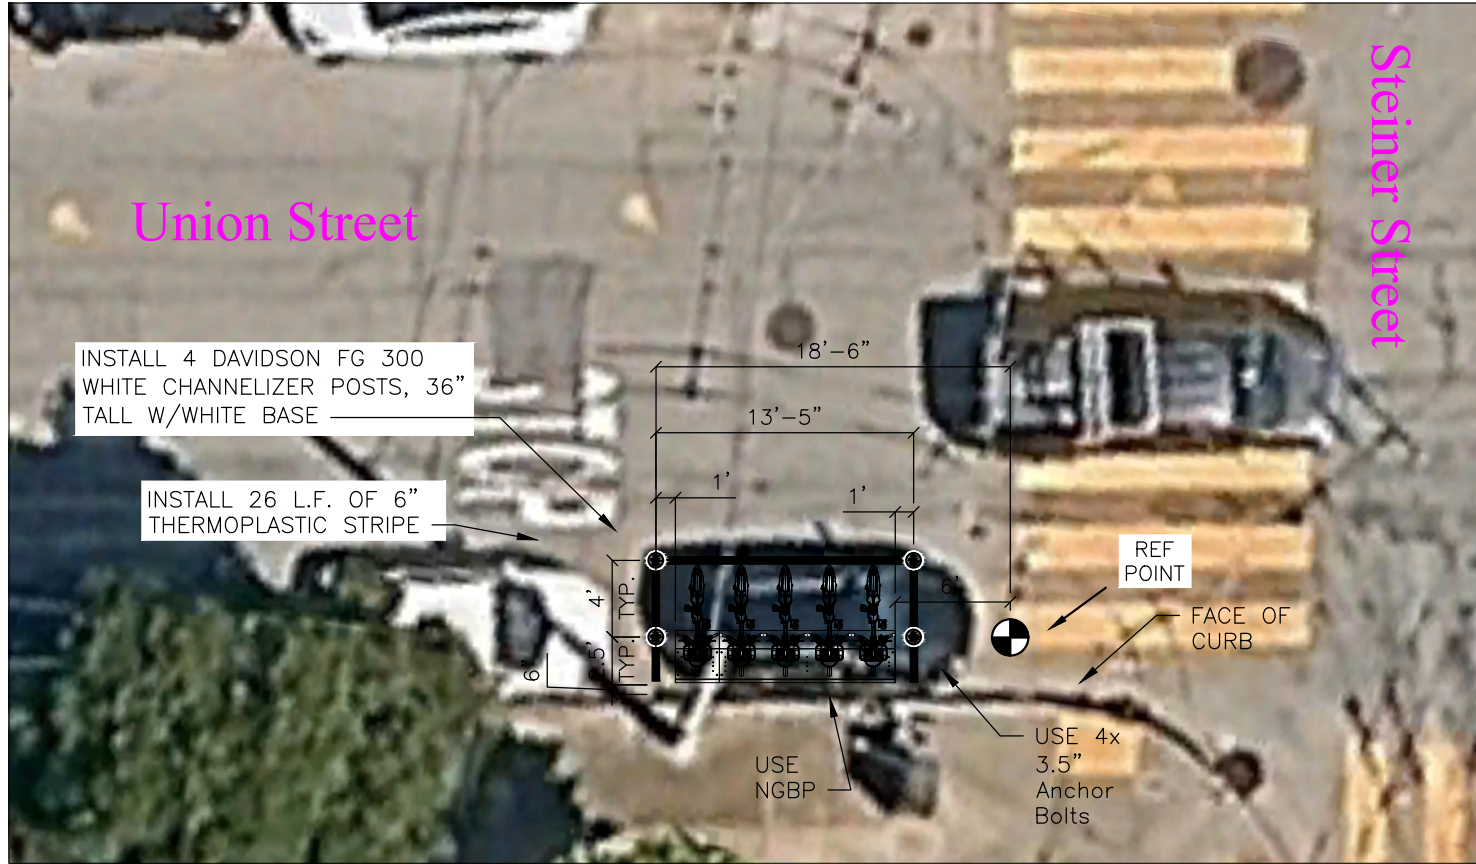

Jun 08, 2026 CADD FILE: /Users/christophercrickbank/Desktop/site_plans/sf-c19/SF-C19_Site_Plan.dwg

lyft urban solutions

DRAWN BY: CBC
DESIGNED BY: CBC
CHECKED BY: CBC
DATE: 5/22/2026
PROJECT NO:

baywheels

STATION TYPE: Pillar Independent
STATION ID: SF-C19
PLATES: 5
DOCKS: 10
KIOSKS: 0

Station Site & Plan
SF-C19
Union Street at Steiner Street

NOTE:

1. ALL SHARED USE LANE MARKINGS SHALL BE 14' FROM CURB FACE TO CENTER OF MARKING UNLESS OTHERWISE NOTED

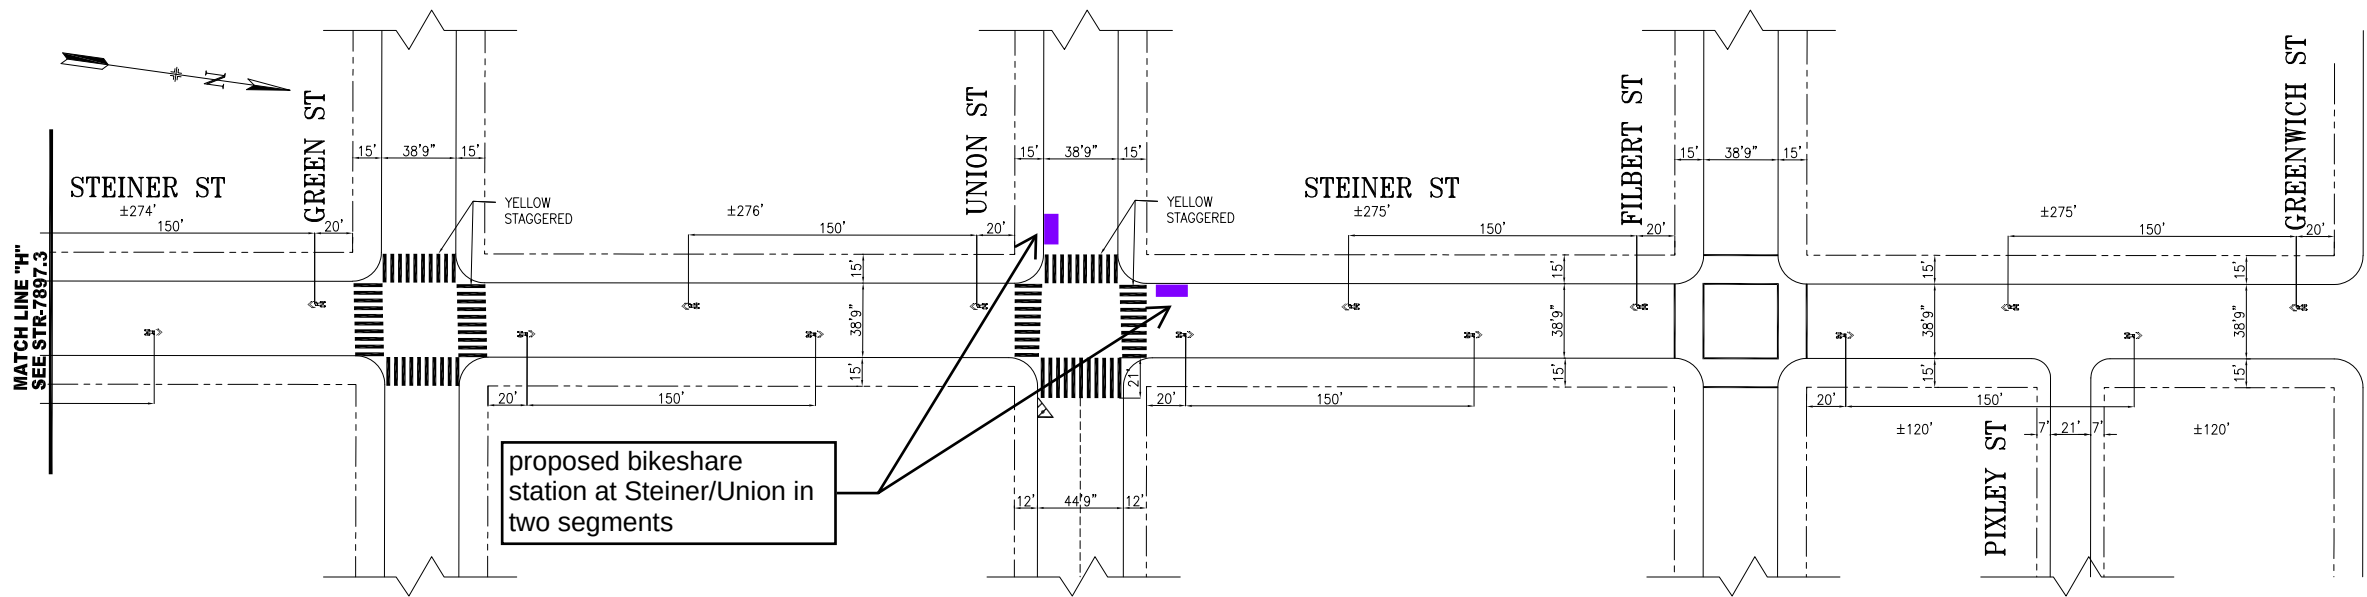


TABLE OF REVISIONS				
NO.	DATE	DESCRIPTION	BY	APP
1	05/28/25	ADDED WHITE DELINEATOR WITH MOUNTABLE CURB @ UNION	E.OROZCO	B.TANNER
2	08/17/19	WIDENED EASTERN XWALK, ADDED 5' O.C HATCHING @ UNION	E.OROZCO	B.TANNER
3	06/10/10	INSTALL SHARROWS BETWEEN FULTON AND GREENWICH	J.SAHAHMIRI	D.R.CURTIS
CHECK WITH TRACING TO SEE IF YOU HAVE LATEST REVISION				



SFMTA



SUPERCEDED
STR-4060, REV3

DRAWN:
M.LEE

CHECKED:
D.R.CURTIS

DATE:
10/2012

DATE:
12/2012

APPROVED

MIKE SALLABERRY 01/07/13

SENIOR ENGINEER

DATE:

RICARDO OLEA 01/08/13

CITY TRAFFIC ENGINEER

DATE:

SCALE:
1" = 50'

SHEET/SHEETS:
05 OF 05

TRAFFIC STRIPING


STEINER STREET
VALLEJO STREET TO CHESTNUT STREET

CONTRACT NO.

DRAWING NO.
STR-7897.4

FILE NO.


REV. NO.
2

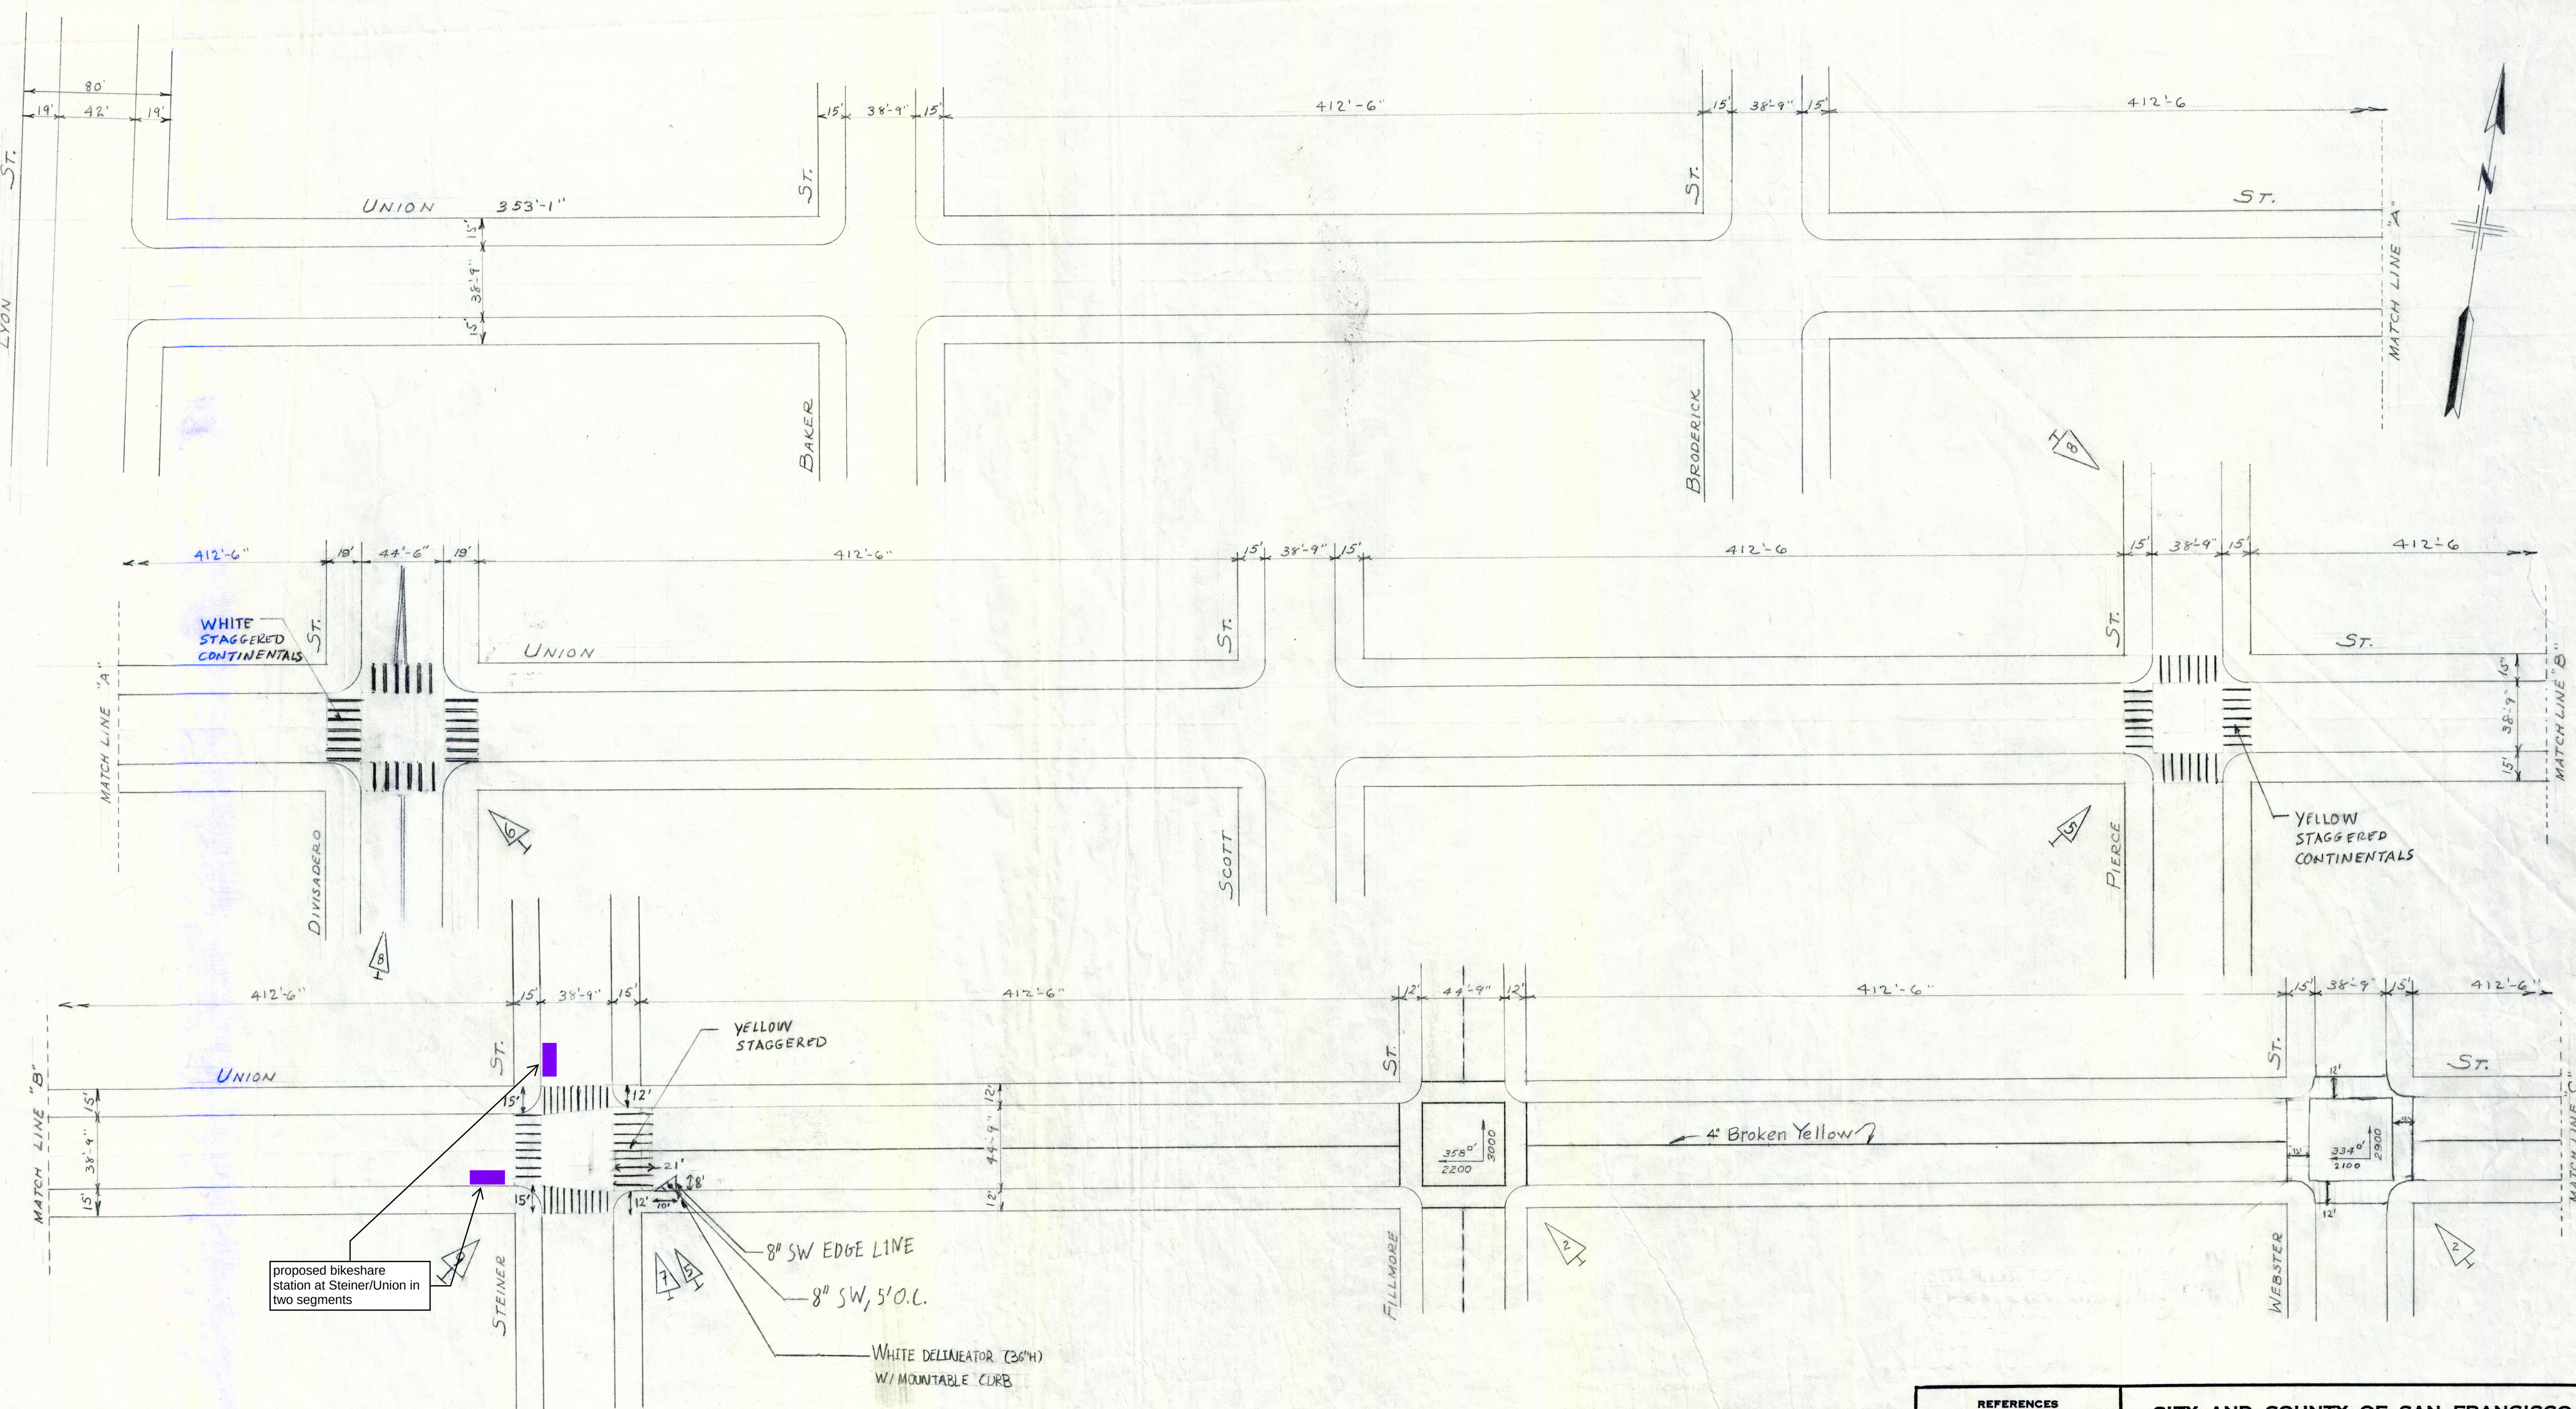

NO.	DATE	DESCRIPTION	BY
9	04-02-25	ADDED WHITE DELINEATOR W/ MOUNTABLE CURB @ STEINER	BT EO
8	7-31-19	ADDED CENTER LINE @ DIVISADERO, REMOVED WHITE X-MARK PIERCE PER FIELD COMMISSION	BT EO
7		EXTENDED X-MARK & ADD HATCHING @ STEINER	LL EO
6	4-18-18	ADDED WHITE STAG. CONTS @ UNION	END T.A
5	04-17-18	PER FIELD: PIERCE, STEINER, YEL. STAG. CONTS	END T.A
4	7-9-11	Changed to 4" Yellow & Stripes	MLK RDE
3	11-14-55	ADDED TRAFFIC STRIPING & TOTALS	MLK W.S.N.
1	12-18-51	Added school zone on Pierce & on Steiner	L.S.
2	8-19-54	Added 4 turn lanes at Fillmore	S.D.K.
3		X-MARKS AT FILLMORE & WEBSTER	

TABLE OF CHANGES
CAUTION: CHECK WITH TRACING TO SEE IF YOU HAVE LATEST REVISION

REFERENCES INSERT FILE NO'S OF SURVEYS, PLANS, ETC., USED		CITY AND COUNTY OF SAN FRANCISCO DEPARTMENT OF PUBLIC WORKS BUREAU OF ENGINEERING	
		UNION ST.	
		LYON ST. TO COLUMBUS AVE.	
		TRAFFIC STRIPING	
DESIGNED BY.....	DATE.....	SCALE 1" = 50'	SHEET 1 OF 3 SHEETS
DRAWN BY.....		APPROVED	FILE
TRACED BY.....		DATE	CITY ENGINEER
CHECKED BY.....			STR. 1574
APPROVED			CHANGE
SECTION ENG.			9
DIVISION ENG.			

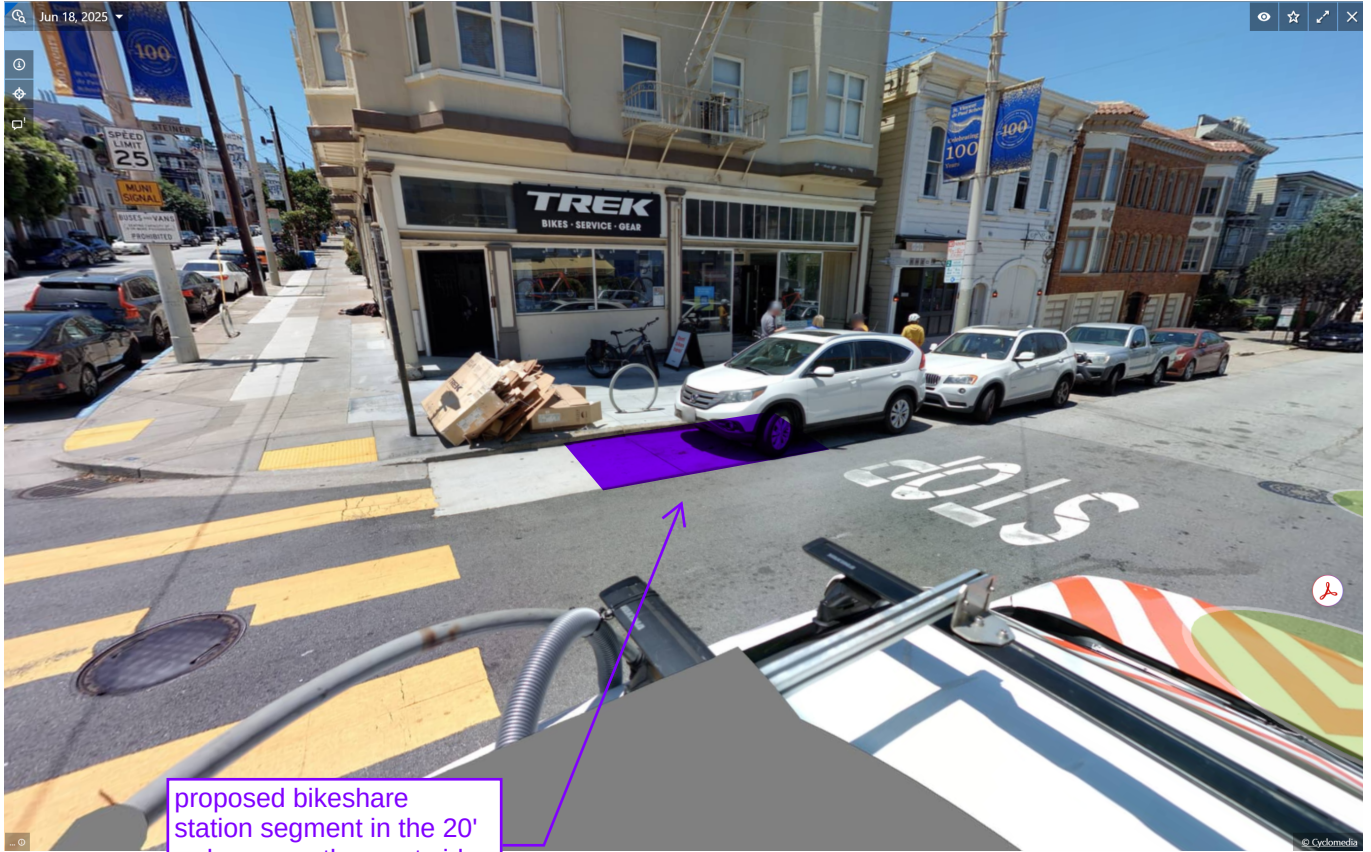

proposed bikeshare station segment in the 20' red zone on the west side of Steiner, north of Union



proposed bikeshare station segment in the 20' red zone on the south side of Union, west of Steiner

CONNECTEXPLORER™




map: Auto (Mosaic) ▾

Jan 2026 - Feb 2026 ▾


01/16/2026 - 02/01/2026



Bike map

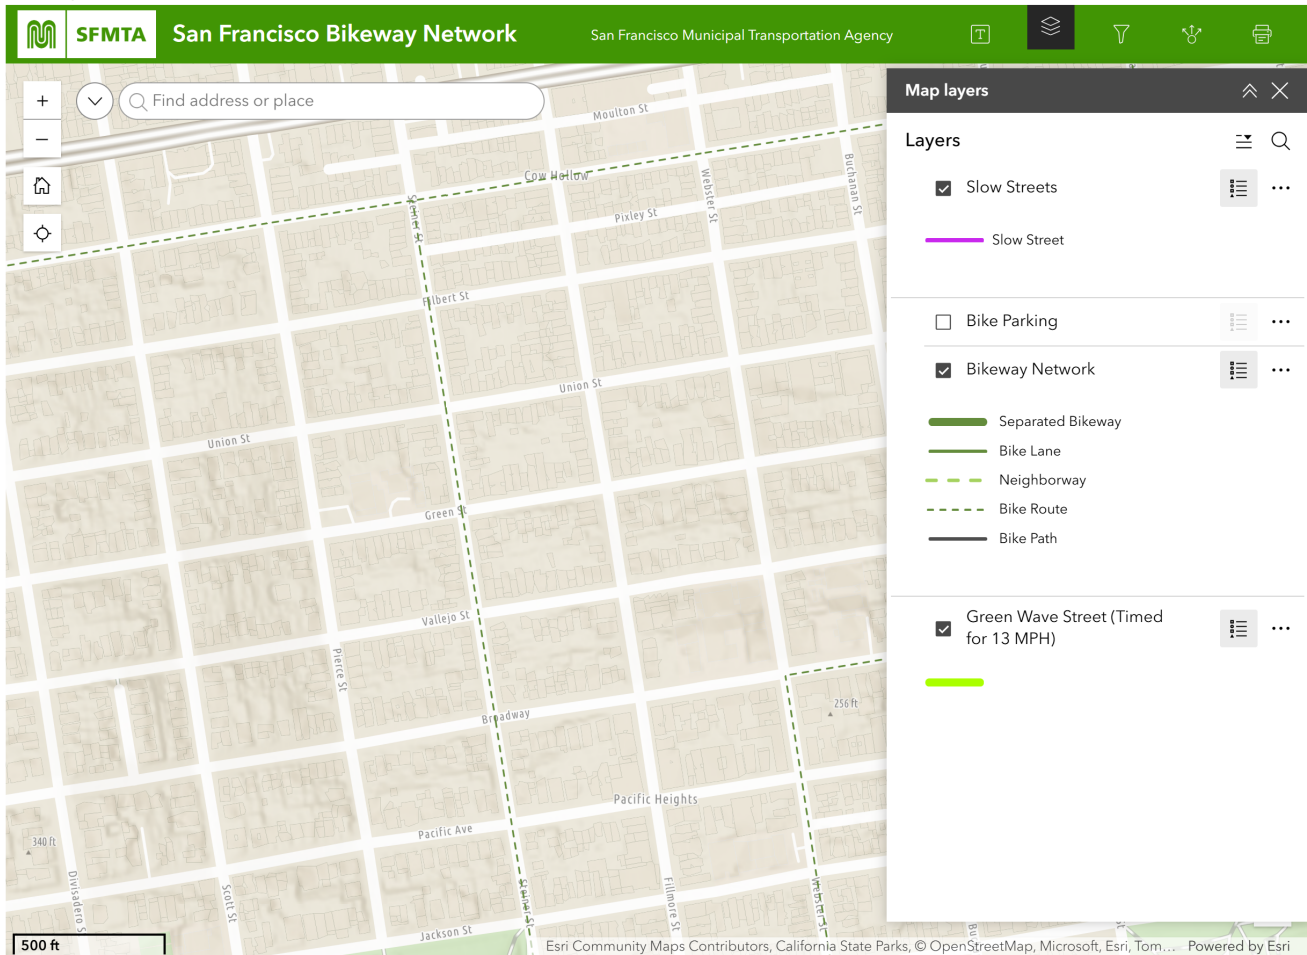

Existing Bay Wheels station map
existing stations in green
proposed stations in yellow

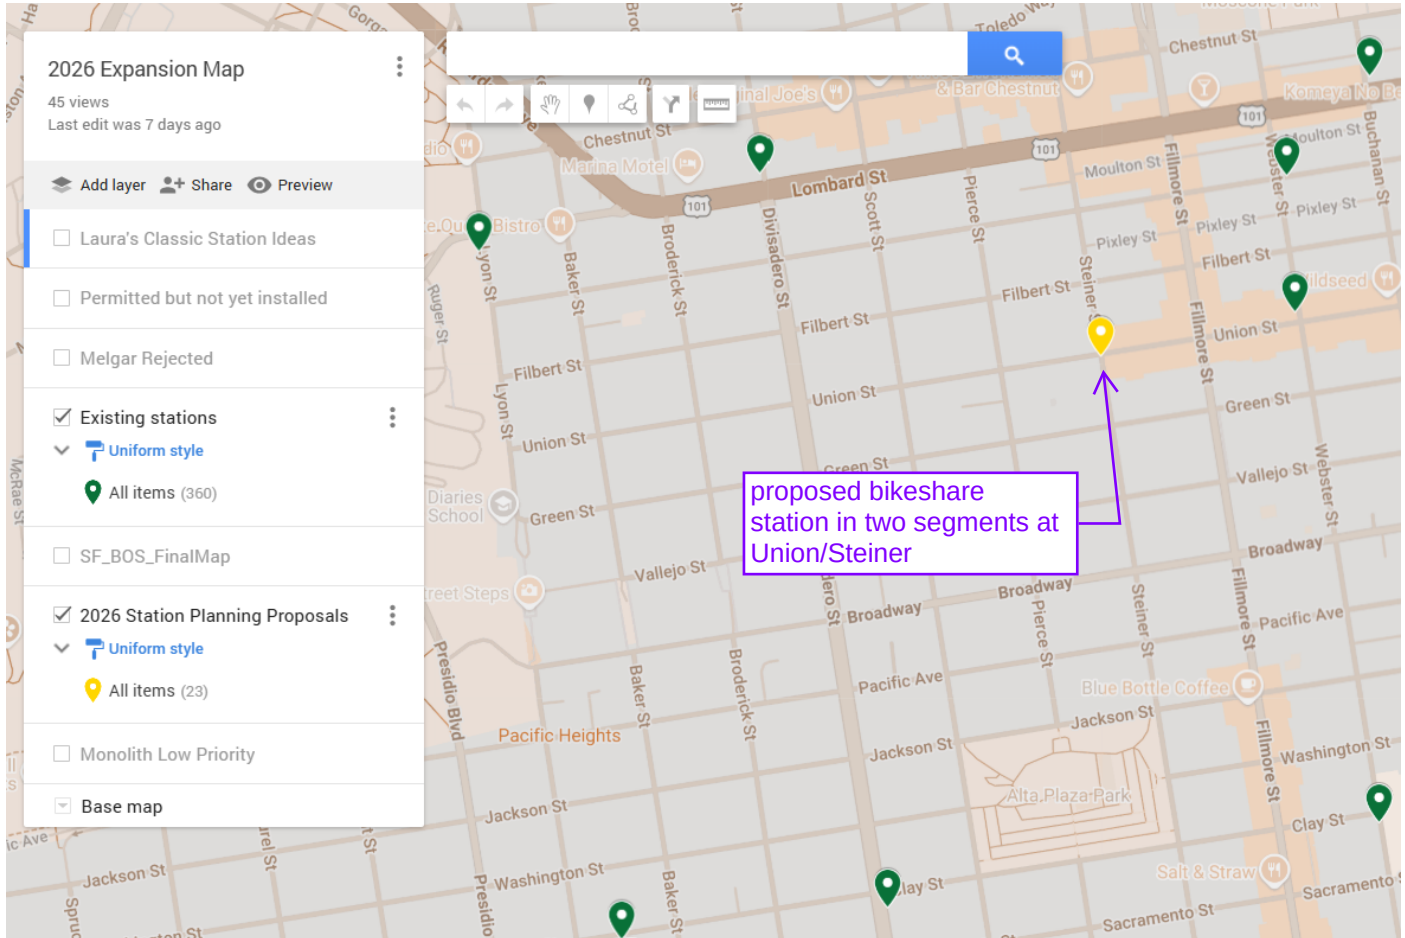



SAN FRANCISCO PLANNING DEPARTMENT

Notice of Exemption

Approval Date: December 18, 2015
Case No.: 2015-005492ENV, SFMTA Bay Area Bicycle Share Project
Project Title: Citywide in San Francisco, primarily within the public right-of-way
Zoning: Not applicable, primarily in the public right of way
Block/Lot: Not applicable, primarily in the public right of way
Lot Size: Not applicable, primarily in the public right of way
Lead Agency: San Francisco Planning Department
Project Sponsor: Heath Maddox, San Francisco Municipal Transportation Agency
 415-701-4789
 heath.maddox@sfmta.com
Staff Contact: Debra Dwyer
 415-575-9031
 debra.dwyer@sfgov.org

1650 Mission St.
 Suite 400
 San Francisco,
 CA 94103-2479

Reception:
 415.558.6378

Fax:
 415.558.6409

Planning
 Information:
 415.558.6377

2015-0600

**ENDORSED
 FILED**
 SAN FRANCISCO County Clerk

DEC 22, 2015

by: **FANNY WONG**
 Deputy County Clerk

To: County Clerk, City and County of San Francisco
 City Hall Room 168
 1 Dr. Carlton B. Goodlett Place
 San Francisco, CA 94102

Pursuant to the California Environmental Quality Act (CEQA), the Guidelines of the Secretary for Resources, and San Francisco requirements, this Notice of Exemption is transmitted to you for filing. At the end of the posting period, please return this Notice to the Staff Contact with a notation of the period it was posted.

Attached fee: \$60 filing fee

PROJECT DESCRIPTION:


The San Francisco Municipal Transportation Agency (SFMTA) proposes to implement a city-wide bicycle sharing system in San Francisco as part of the regional Bay Area Bicycle Share (BABS) system described in detail below. The current regional bicycle share system in San Francisco is a pilot project managed by the Bay Area Air Quality Management District (BAAQMD). The regional BABS system will transfer to the Metropolitan Transportation Commission (MTC) for program oversight at the end of 2015. As part of a BABS pilot project initiated on August 29, 2013, the system operator installed approximately 35 bicycle share stations with input from the SFMTA, comprising 350 bicycles within the public right-of-way, located generally in the northeast section of the City. The proposed project would maintain and upgrade the existing 35 pilot bicycle share stations, and expand the BABS system within San Francisco to comprise a total of approximately 450 stations and 4,500 bicycles across the City and County of San Francisco (San Francisco).

DETERMINATION:

The City and County of San Francisco decided to carry out or approve the project on December 18, 2015. The San Francisco Board of Supervisors (BOS) approved a coordination agreement with the Metropolitan Transportation Commission (MTC), other local partners in the East and South Bay, and the bicycle share operator to carry out the Bay Area Bicycle Share Program, which would be overseen in San Francisco by the San Francisco Municipal Transportation Agency (SFMTA) on December 8, 2015. The agreement was provided to Mayor Lee for his signature and becomes effective upon signing or when ten days have passed. A copy of documents related to this action may be examined at the San Francisco Board of Supervisors, City Hall, 1 Carlton B. Goodlett Place Room 244, San Francisco, CA, 94102 in File Number 151144.

1. An Exemption from Environmental Review has been prepared pursuant to the provisions of CEQA under:
☐ Ministerial (Sec. 21080(b)(1); 15268)
☐ Declared Emergency (Sec. 21080(b)(3); 15269(a))
☐ Emergency Project (Sec. 21080(b)(4); 15269(b)(c))
☒ Categorical Exemption, Class 3, Section 15303
☐ Statutory Exemption, State code number: _____
☐ Community Plan Exemption (Sec. 21083.3; 15183)
2. This project in its approved form has been determined to be exempt from environmental review because it would result in the installation of up to 450 bicycle sharing stations throughout San Francisco, primarily within the public right-of-way and on some parcels. The proposed individual stations are portable, modular, and would be solar and battery powered, and would thus not involve excavation or utility connections. The bicycle sharing station equipment is small in scale and massing relative to surrounding buildings or sites. Bicycle facilities and infrastructure are common sights within the urban environment. There would be no potential for significant environmental impacts at either a project or cumulative level. Therefore, the proposed project would be exempt from environmental review under Class 3.

John Rahaim
Planning Director

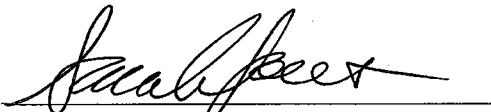

By Sarah B. Jones
Environmental Review Officer

December 22, 2015
Date

cc: Heath Maddox, SFMTA
Interested parties