

SFMTA - TASC SUMMARY SHEET

PreStaff_Date: 9/29/2026 Requested_by: SFMTA Handled: Laura Stonehill (646-4320) Section Head : M. Sallaberry <i>MS</i>	☐ Public Hearing Consent ☒ Public Hearing Regular ☐ Informational / Other <small>PH - Regular</small>	No objections: _____ Item Held: _____ Other: _____
Location: Sutter Street at Octavia Boulevard		
Subject: Bikeshare station		
PROPOSAL / REQUEST: ESTABLISH – NO STOPPING, EXCEPT BICYCLES ESTABLISH – BIKESHARE STATION Sutter Street, south side, from Octavia Street to 23 feet westerly Sutter Street, south side, from Octavia Street to 17 feet west of eastern crosswalk (in intersection) (Supervisor District 5) Proposal to install a bikeshare station in two segments in the red zones on Sutter at Octavia. Laura Stonehill, laura.stonehill@sfmta.com		
BACKGROUND INFORMATION / COMMENTS Stations with bicycles are 6.5 feet wide and 4 feet tall with a 7.8 feet tall map panel away from the intersection. Station segments of fewer than 8 docks are bolted to the street. Stations are solar powered via solar panels on each dock. No excavation is necessary. - sharrows on WB Sutter - Muni on WB Sutter G21 10-dock station		
HEARING NOTIFICATION AND PROCESSING NOTES:		ENVIRONMENTAL CLEARANCE BY: ☐ SFMTA ☒ Attached ☐ Pending
CHECK IF PREPARING SEPARATE SFMTA BOARD CALENDAR ITEM FOR PROPOSAL: ☐		



 = PLAN REFERENCE POINT

SITE LOCATION
NOT TO SCALE

Stand Pipe

Fire Hydrants (High Pressure)

Fire Hydrants (Low Pressure)

Street Light with Arm

Street Light

Utility Pole

Signal Pole



Parking Meters

Tree With Grate/Well

Proposed Red Curb

Proposed Blue Curb

Proposed Yellow Curb

Proposed Green Curb

Proposed White Curb



PM



R/C

B/C

Y/C

G/C

W/C

BS = BUS SHELTER

BR = BIKE RACK

CC = TRAFFIC SIGNAL CONTROLLER CABINET

DI = DRAINAGE INLET

DW = DRIVEWAY

LF = LINEAR FEET

MB = MAIL BOX

MH = MANHOLE

NS = NEWSPAPER STAND

PB = PULL BOX

M/C = MOTORCYCLE

TC = TRASH CAN

TYP. = TYPICAL

UC = UTILITY CABINET

V = UTILITY VALVE

UV = UTILITY VAULT



R/C = EXISTING RED CURB

B/C = EXISTING BLUE CURB


Y/C = EXISTING YELLOW CURB

G/C = EXISTING GREEN CURB

W/C = EXISTING WHITE CURB

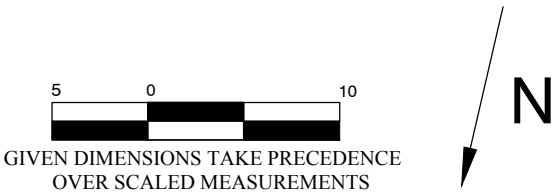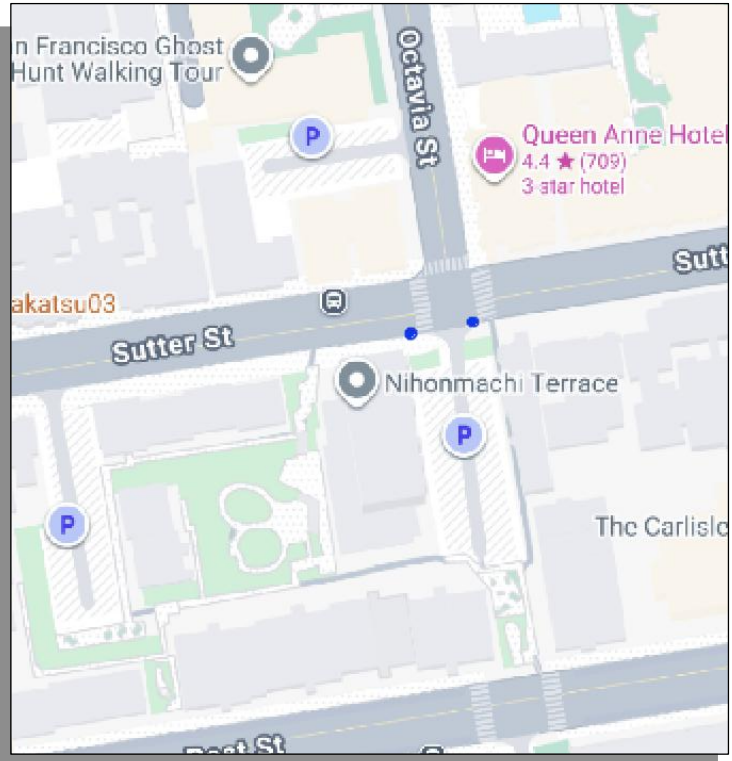

VICINITY MAP
NOT TO SCALE

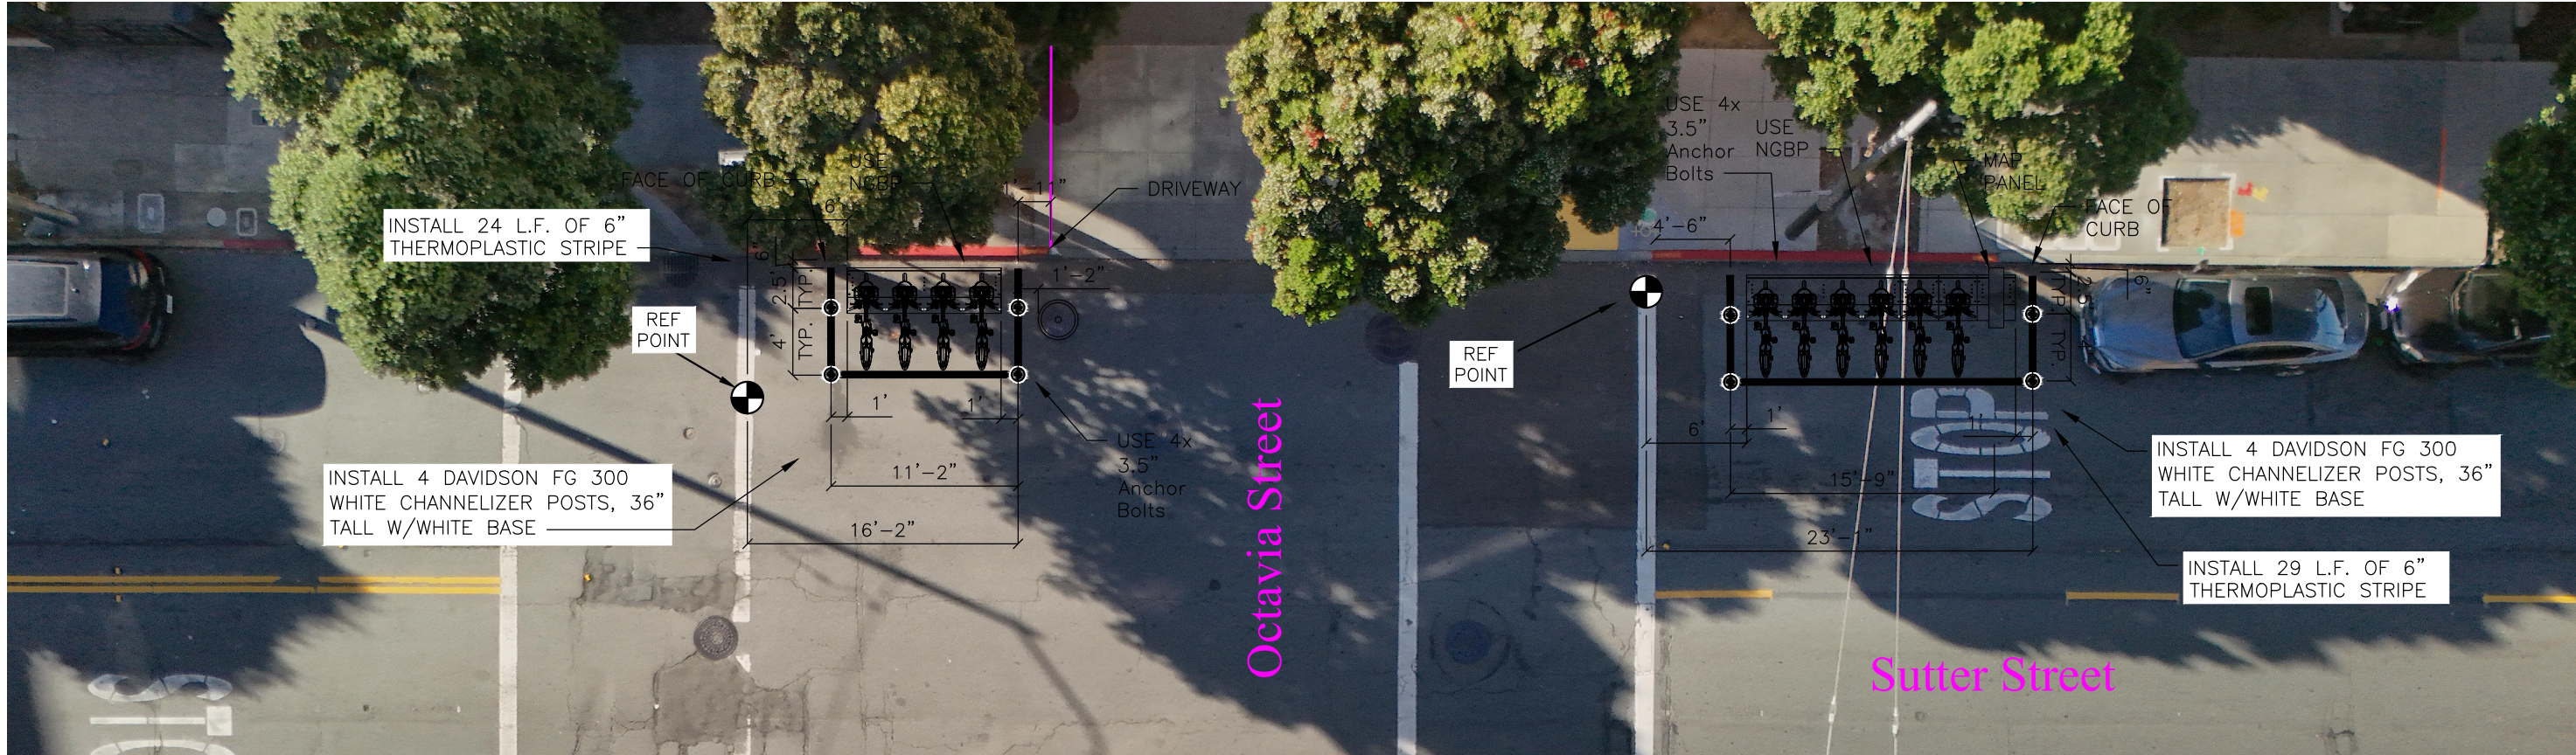

lyfturban solutions

DRAWN BY: CBC
DESIGNED BY: CBC
CHECKED BY: CBC
DATE: 9/11/2026
PROJECT NO:

lyftbike

STATION TYPE: Pillar Independent
STATION ID: SF-G21
PLATES: 5
DOCKS: 10
KIOSKS: 0

Station Site & Plan

SF-G21

Sutter Street at Octavia Street

south side of Sutter, west of Octavia (20' red zone gets grayed out)




south side of Sutter, west of eastern crosswalk at Octavia (in the intersection of Sutter/Octavia, gets grayed out)





- NOTES:**
1. YELLOW CROSSWALKS TO BE MAINTAINED IN FUTURE AS 12INCHES SOLID WHITE CROSSWALKS DUE TO SCHOOL CLOSURE. 6/15/11. MV.
 2. ALL SHARED USE LANE MARKINGS SHALL BE 12 FEET FROM CURB FACE TO CENTER OF MARKING UNLESS OTHERWISE NOTED.

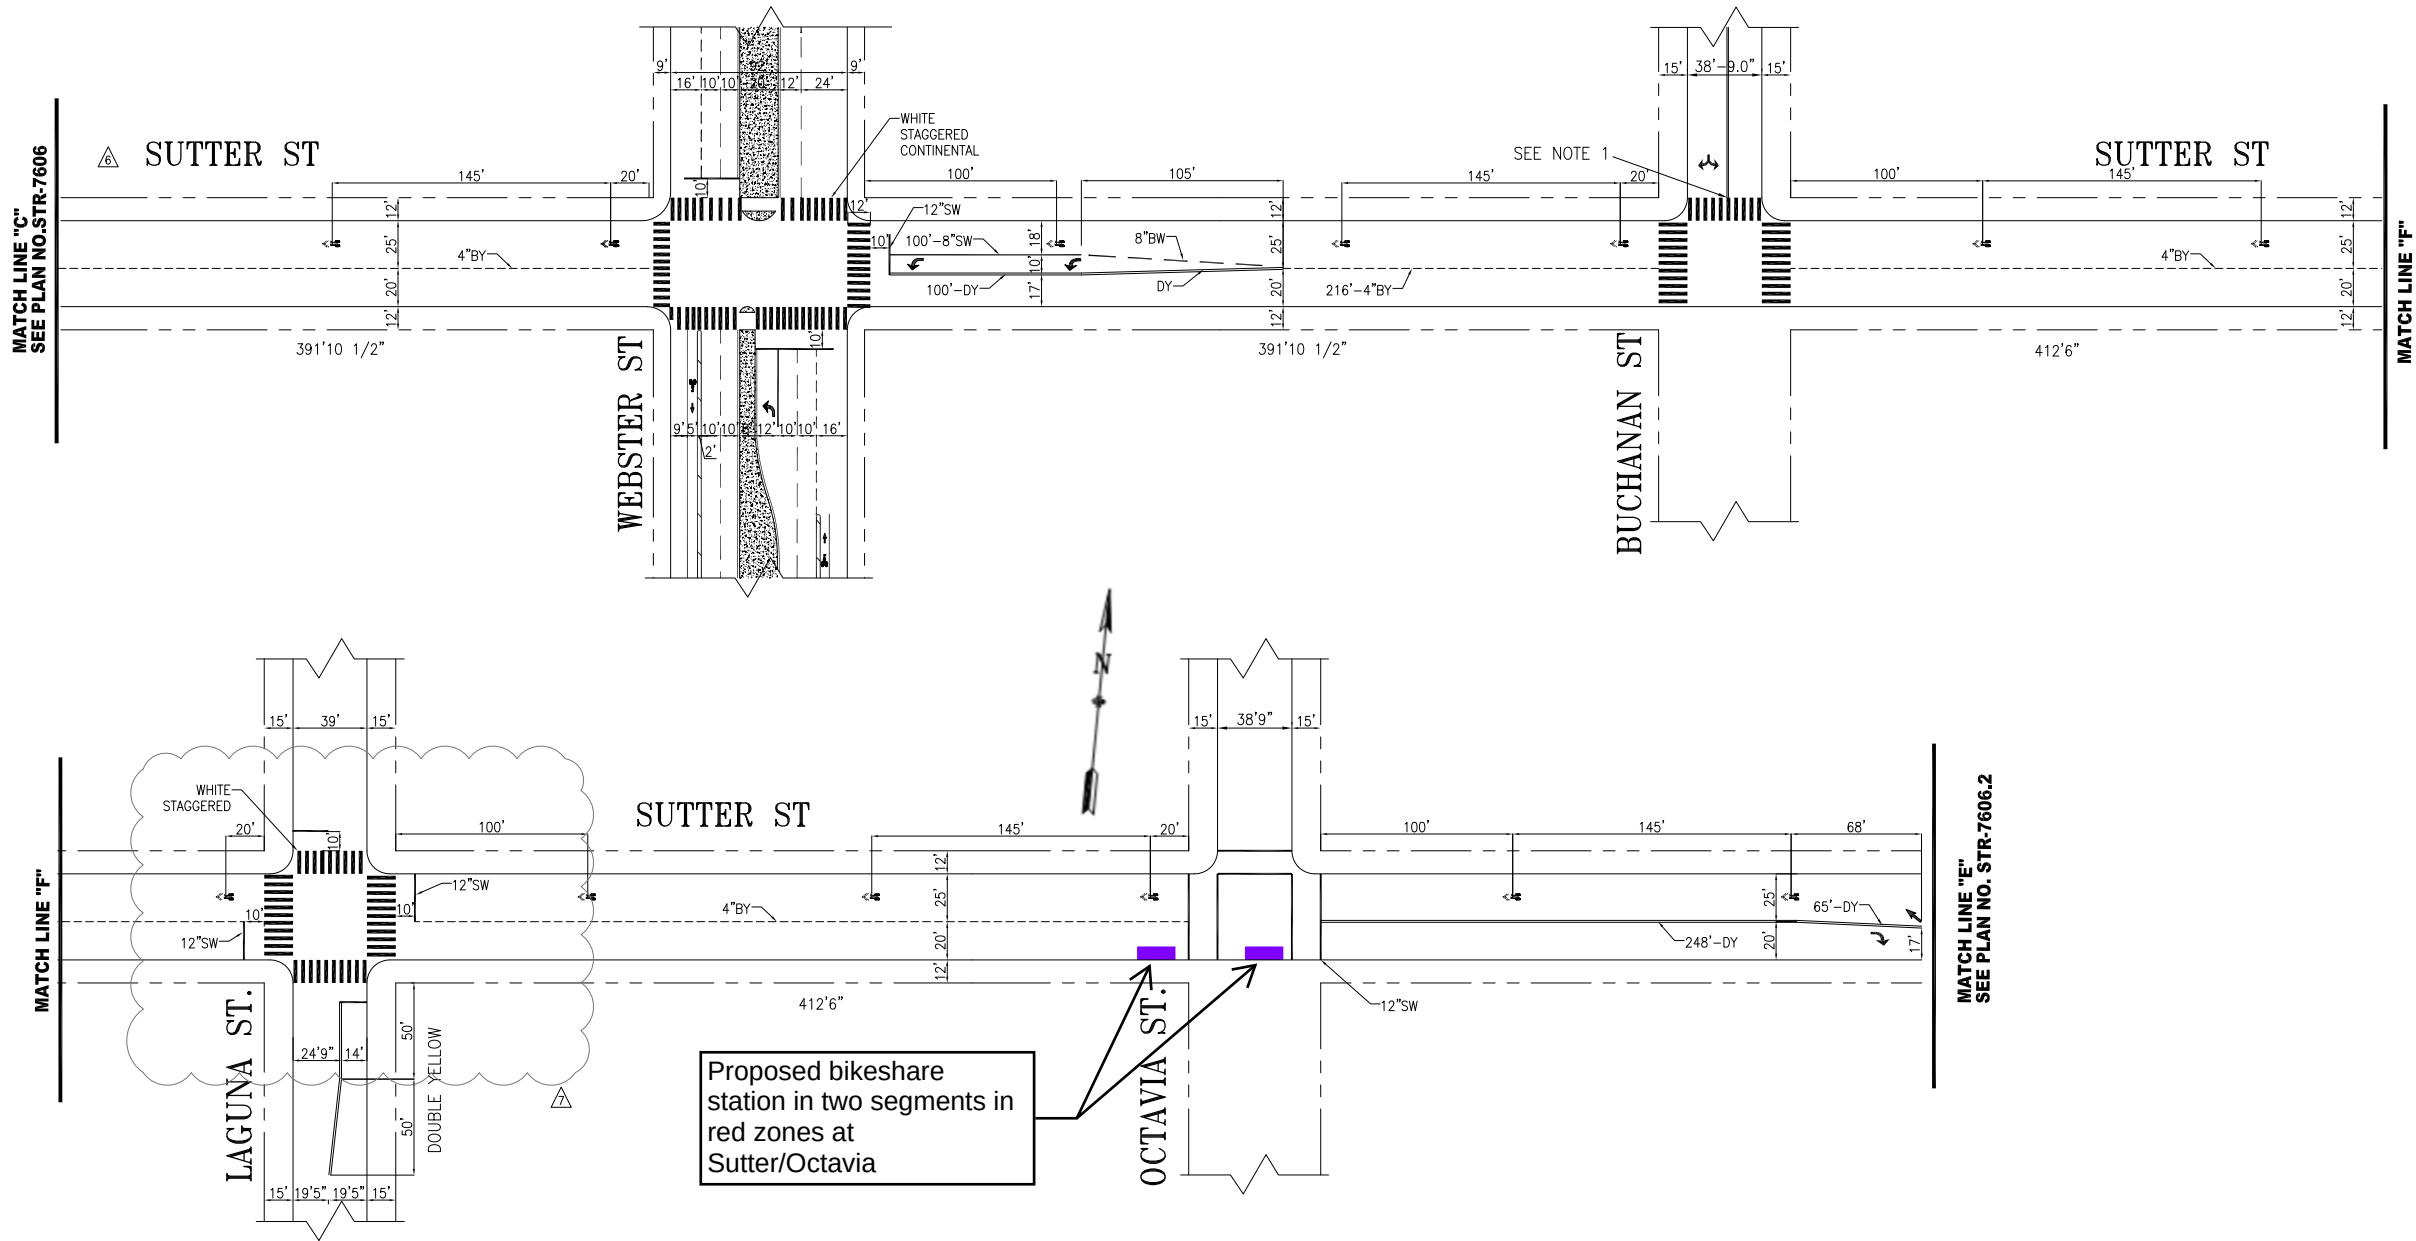

NO.	DATE	DESCRIPTION	BY	APP
1	11/26/26	INSTALLED WHITE STAGGERED CONTIS, ADV LIMIT LINE SB/EB AT LAGUNA	J.DIAZ	G. DE LEON
2	01/02/25	REMOVED TRAFFIC LANES, ADDED NEW 4' BY FROM WEBSTER TO OCTAVIA, LT POCKET AT WEBSTER & DY EAST OF OCTAVIA	R.YUN	D.ALABA
3	10/26/18	INSTALLED ADVANCED LIMIT LINE AT LAGUNA ST	H.LY	M.GROWNEY
4	03/19/19	INSTALLED ADVANCED LIMIT LINES ON WEBSTER ST	M.SALLABERY	M.SALLABERY
5	10/26/18	ADDED 10' ADVANCE LIMIT LINE ON LAGUNA NB	K.SHUE	C.WONG
6	10/26/18	WHITE STAGGERED CONTINENTAL XWALK AT WEBSTER ST	M.SALLABERY	M.SALLABERY

TABLE OF REVISIONS
CHECK WITH TRACING TO SEE IF YOU HAVE LATEST REVISION



SUPERCEDES
STR-####, REV#

DRAWN: T ABDALLAH
CHECKED: E TSUI

DATE: 08/18/01
DATE: 08/10/01

APPROVED

THOMAS P. FOLKS
SENIOR ENGINEER

BOND M. YEE
CITY TRAFFIC ENGINEER

10/01
10/01

SCALE:
1"=50'-0"

SHEET/SHEETS:
1 OF 1

TRAFFIC STRIPING

SUTTER STREET
FILLMORE STREET TO GOUGH STREET

CONTRACT NO.



DRAWING NO.
STR-7606.1

FILE NO.

REV. NO.
7

EXTERNAL REFERENCES: XREFS
FONTS USED: FONTS
SCALE FACTOR: XX
PLOT SCALE: XX
FILE NAME: Sutter st-Str-7606.1 (Fillmore to Octavia)
ORIGIN: SECTION
DATE: --/--/----

Muni Map

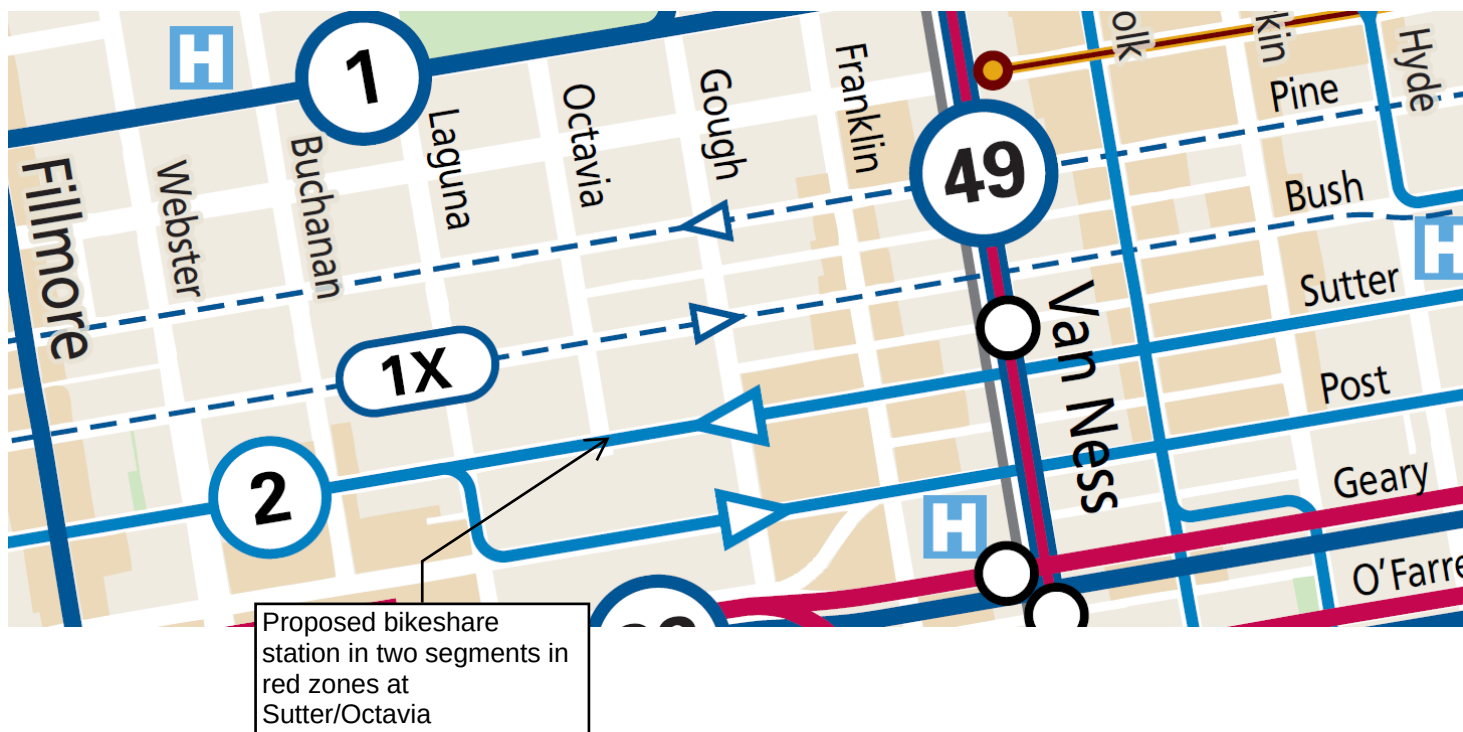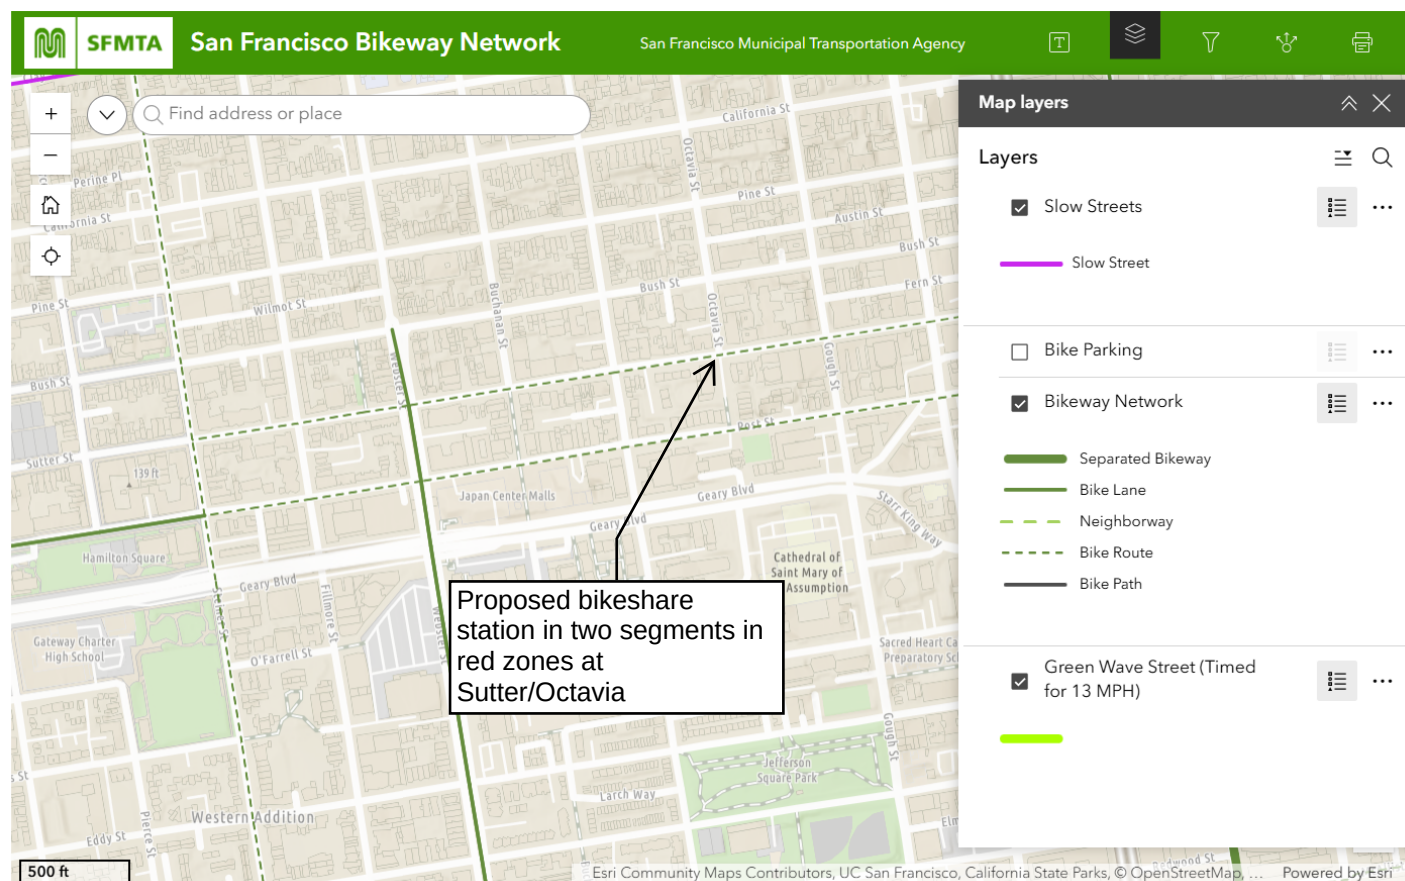



SAN FRANCISCO PLANNING DEPARTMENT

Notice of Exemption

Approval Date: December 18, 2015
Case No.: 2015-005492ENV, SFMTA Bay Area Bicycle Share Project
Project Title: Citywide in San Francisco, primarily within the public right-of-way
Zoning: Not applicable, primarily in the public right of way
Block/Lot: Not applicable, primarily in the public right of way
Lot Size: Not applicable, primarily in the public right of way
Lead Agency: San Francisco Planning Department
Project Sponsor: Heath Maddox, San Francisco Municipal Transportation Agency
415-701-4789
heath.maddox@sfmta.com
Staff Contact: Debra Dwyer
415-575-9031
debra.dwyer@sfgov.org

To: County Clerk, City and County of San Francisco
City Hall Room 168
1 Dr. Carlton B. Goodlett Place
San Francisco, CA 94102

1650 Mission St.
Suite 400
San Francisco,
CA 94103-2479

Reception:
415.558.6378

Fax:
415.558.6409

Planning
Information:
415.558.6377

2015-0600
**ENDORSED
FILED**
SAN FRANCISCO County Clerk

DEC 22, 2015

by: **FANNY WONG**
Deputy County Clerk

Pursuant to the California Environmental Quality Act (CEQA), the Guidelines of the Secretary for Resources, and San Francisco requirements, this Notice of Exemption is transmitted to you for filing. At the end of the posting period, please return this Notice to the Staff Contact with a notation of the period it was posted.

Attached fee: \$60 filing fee

PROJECT DESCRIPTION:


The San Francisco Municipal Transportation Agency (SFMTA) proposes to implement a city-wide bicycle sharing system in San Francisco as part of the regional Bay Area Bicycle Share (BABS) system described in detail below. The current regional bicycle share system in San Francisco is a pilot project managed by the Bay Area Air Quality Management District (BAAQMD). The regional BABS system will transfer to the Metropolitan Transportation Commission (MTC) for program oversight at the end of 2015. As part of a BABS pilot project initiated on August 29, 2013, the system operator installed approximately 35 bicycle share stations with input from the SFMTA, comprising 350 bicycles within the public right-of-way, located generally in the northeast section of the City. The proposed project would maintain and upgrade the existing 35 pilot bicycle share stations, and expand the BABS system within San Francisco to comprise a total of approximately 450 stations and 4,500 bicycles across the City and County of San Francisco (San Francisco).

DETERMINATION:

The City and County of San Francisco decided to carry out or approve the project on December 18, 2015. The San Francisco Board of Supervisors (BOS) approved a coordination agreement with the Metropolitan Transportation Commission (MTC), other local partners in the East and South Bay, and the bicycle share operator to carry out the Bay Area Bicycle Share Program, which would be overseen in San Francisco by the San Francisco Municipal Transportation Agency (SFMTA) on December 8, 2015. The agreement was provided to Mayor Lee for his signature and becomes effective upon signing or when ten days have passed. A copy of documents related to this action may be examined at the San Francisco Board of Supervisors, City Hall, 1 Carlton B. Goodlett Place Room 244, San Francisco, CA, 94102 in File Number 151144.

1. An Exemption from Environmental Review has been prepared pursuant to the provisions of CEQA under:
☐ Ministerial (Sec. 21080(b)(1); 15268)
☐ Declared Emergency (Sec. 21080(b)(3); 15269(a))
☐ Emergency Project (Sec. 21080(b)(4); 15269(b)(c))
☒ Categorical Exemption, Class 3, Section 15303
☐ Statutory Exemption, State code number: _____
☐ Community Plan Exemption (Sec. 21083.3; 15183)
2. This project in its approved form has been determined to be exempt from environmental review because it would result in the installation of up to 450 bicycle sharing stations throughout San Francisco, primarily within the public right-of-way and on some parcels. The proposed individual stations are portable, modular, and would be solar and battery powered, and would thus not involve excavation or utility connections. The bicycle sharing station equipment is small in scale and massing relative to surrounding buildings or sites. Bicycle facilities and infrastructure are common sights within the urban environment. There would be no potential for significant environmental impacts at either a project or cumulative level. Therefore, the proposed project would be exempt from environmental review under Class 3.

John Rahaim
Planning Director

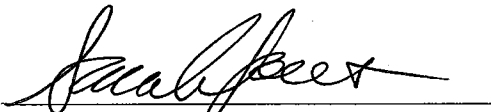

By Sarah B. Jones
Environmental Review Officer

December 22, 2015
Date

cc: Heath Maddox, SFMTA
Interested parties

Stonehill, Laura

From: Lee, Matthew C
Sent: Monday, March 23, 2026 1:32 PM
To: Stonehill, Laura; Holt, Larson
Cc: Leung, Adrian
Subject: RE: proposed bikeshare station at Sutter/Buchanan, Laguna, OR Octavia

Option 2 and 3 ok.....

Option 1, concerned about lane width and operator trying to get the light to get to the far side stop.

Matthew Lee

Transit Operations Planner
Transit-Transit Planning



Office 415.646.2606

San Francisco Municipal Transportation Agency
1 South Van Ness Avenue, 3rd floor
San Francisco, CA 94103



From: Stonehill, Laura <Laura.Stonehill@sfmta.com>
Sent: Friday, March 20, 2026 4:22 PM
To: Lee, Matthew C <Matthew.Lee@sfmta.com>; Holt, Larson <Larson.Holt@sfmta.com>
Cc: Leung, Adrian <Adrian.Leung@sfmta.com>
Subject: proposed bikeshare station at Sutter/Buchanan, Laguna, OR Octavia

Hi Matt and Larson,

We are proposing a station in daylighting at either:

Option 1. Sutter/Buchanan- Muni on Sutter in either direction

Option 2. Sutter/Laguna- Muni on Sutter in either direction at the approaches to the intersection

Option 3. Sutter/Octavia- Muni on the north side of Sutter, opposite the proposed bikeshare station segments

On Sutter the WB vehicle lane + parking is 25' wide and the EB vehicle lane + parking is 20' wide.

Do you have issues with any of these? After your feedback we may leave it to the Supervisor's office and neighborhood to choose between the intersections.

Thanks
Laura

