


SFMTA - TASC SUMMARY SHEET

PreStaff_Date: 9/29/2026 Requested_by: SFMTA Handled: Laura Stonehill (646-4320) Section Head : M. Sallaberry <i>MS</i>	☒ Public Hearing Consent ☐ Public Hearing Regular ☐ Informational / Other PH - Consent	No objections: _____ Item Held: _____ Other: _____
Location: China Basin Street at 3rd Street		
Subject: Bikeshare station		
PROPOSAL / REQUEST: ESTABLISH – NO STOPPING, EXCEPT BICYCLES ESTABLISH – BIKESHARE STATION China Basin Street, south side, from 100 feet to 199 feet east of 3rd Street (Supervisor District 6) Proposal to move the bikeshare station from the north side of China Basin Street, west of 3rd Street, to the south side of China Basin Street, east of 3rd Street, to accommodate construction at the adjacent parcel. Laura Stonehill, laura.stonehill@sfmta.com		
BACKGROUND INFORMATION / COMMENTS Proposal to move the bikeshare station from the south side of China Basin Street, west of 3rd Street, to the south side of China Basin Street, east of 3rd Street, to accommodate construction at the adjacent parcel. Stations with bicycles are 6.5 feet wide and 4 feet tall with a 7.8 feet tall map panel away from the intersection. Stations are solar powered via solar panels on each dock. No excavation is necessary. - bike lane on Howard - no Muni K30-2 35 docks		
HEARING NOTIFICATION AND PROCESSING NOTES:	ENVIRONMENTAL CLEARANCE BY: ☐ SFMTA ☒ Attached ☐ Pending	
CHECK IF PREPARING SEPARATE SFMTA BOARD CALENDAR ITEM FOR PROPOSAL: ☐		

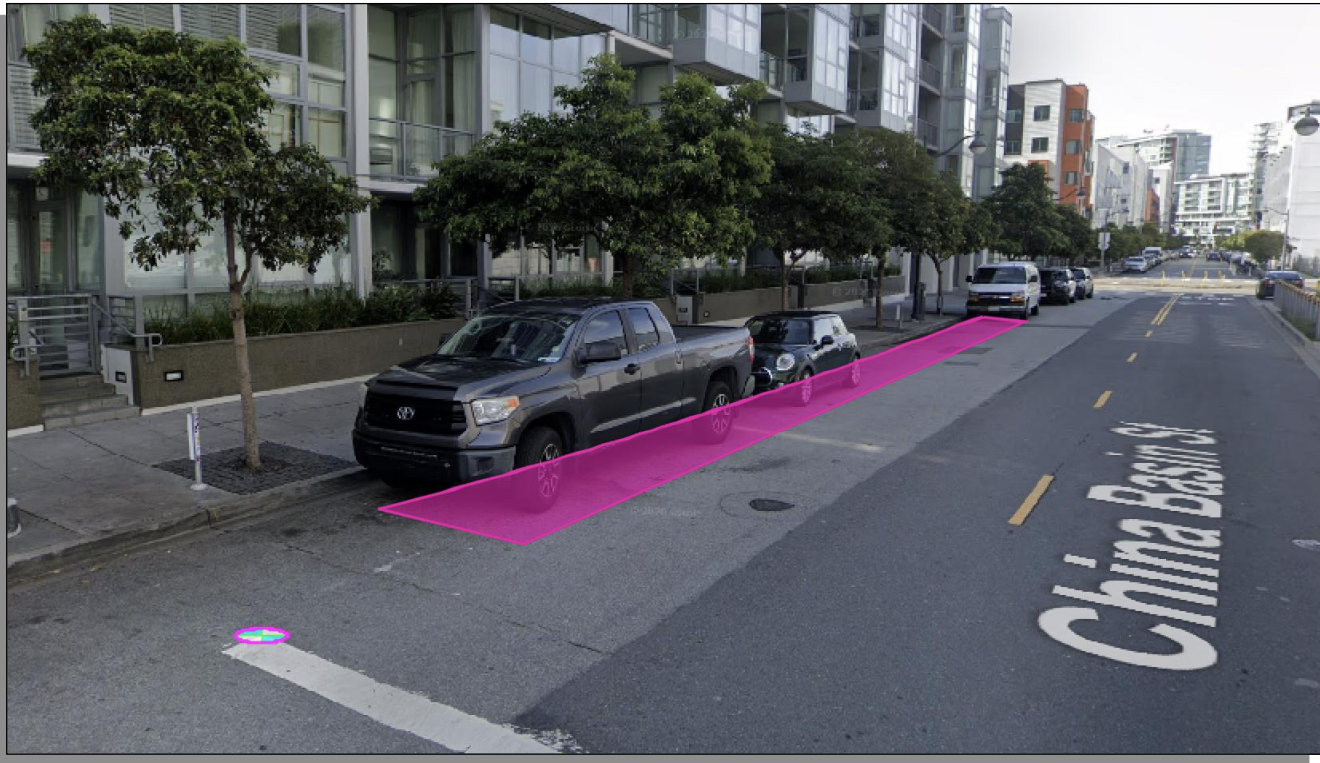

 = PLAN REFERENCE POINT

SITE LOCATION
NOT TO SCALE

Stand Pipe

Fire Hydrants (High Pressure)

Fire Hydrants (Low Pressure)

Street Light with Arm

Street Light

Utility Pole

Signal Pole



Parking Meters

Tree With Grate/Well

Proposed Red Curb

Proposed Blue Curb

Proposed Yellow Curb

Proposed Green Curb

Proposed White Curb



PM



R/C

B/C

Y/C

G/C

W/C

BS = BUS SHELTER
BR = BIKE RACK
CC = TRAFFIC SIGNAL CONTROLLER CABINET
DI = DRAINAGE INLET
DW = DRIVEWAY
LF = LINEAR FEET
MB = MAIL BOX
MH = MANHOLE
NS = NEWSPAPER STAND
PB = PULL BOX
M/C = MOTORCYCLE

TC = TRASH CAN
TYP. = TYPICAL
UC = UTILITY CABINET
V = UTILITY VALVE
UV = UTILITY VAULT
R/C = EXISTING RED CURB
B/C = EXISTING BLUE CURB
Y/C = EXISTING YELLOW CURB
G/C = EXISTING GREEN CURB
W/C = EXISTING WHITE CURB


5

0


10

GIVEN DIMENSIONS TAKE PRECEDENCE
OVER SCALED MEASUREMENTS

N

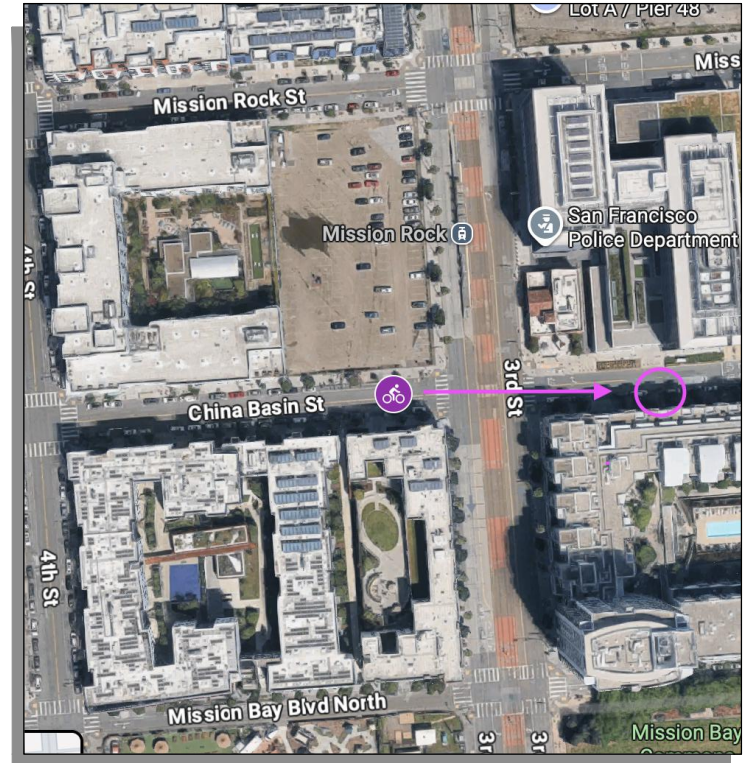

VICINITY MAP
NOT TO SCALE

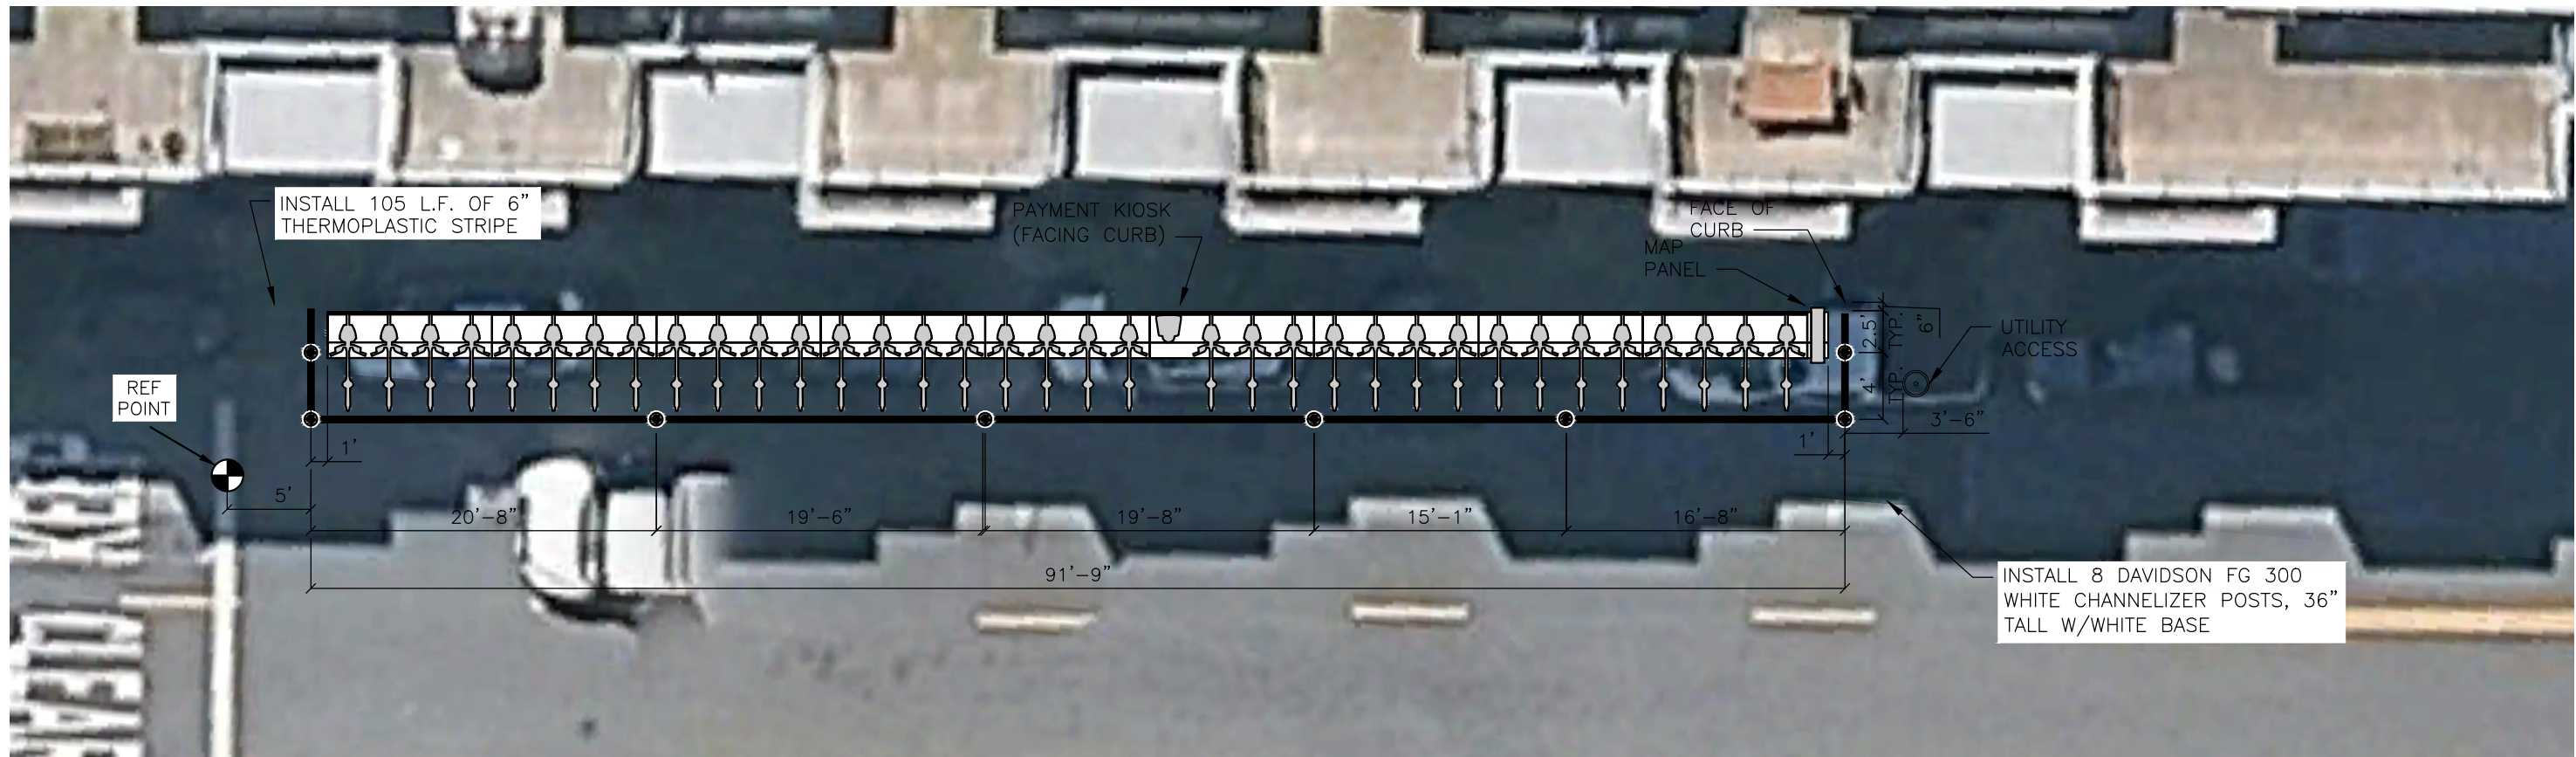



lyft urban solutions

DRAWN BY: CBC
DESIGNED BY: CBC
CHECKED BY: CBC
DATE: 9/11/2026
PROJECT NO:

lyft bike


STATION TYPE: Classic
STATION ID: SF-K30-2
PLATES: 9
DOCKS: 35
KIOSKS: 1

Station Site & Plan
SF-K30-2
China Basin Street at 3rd Street

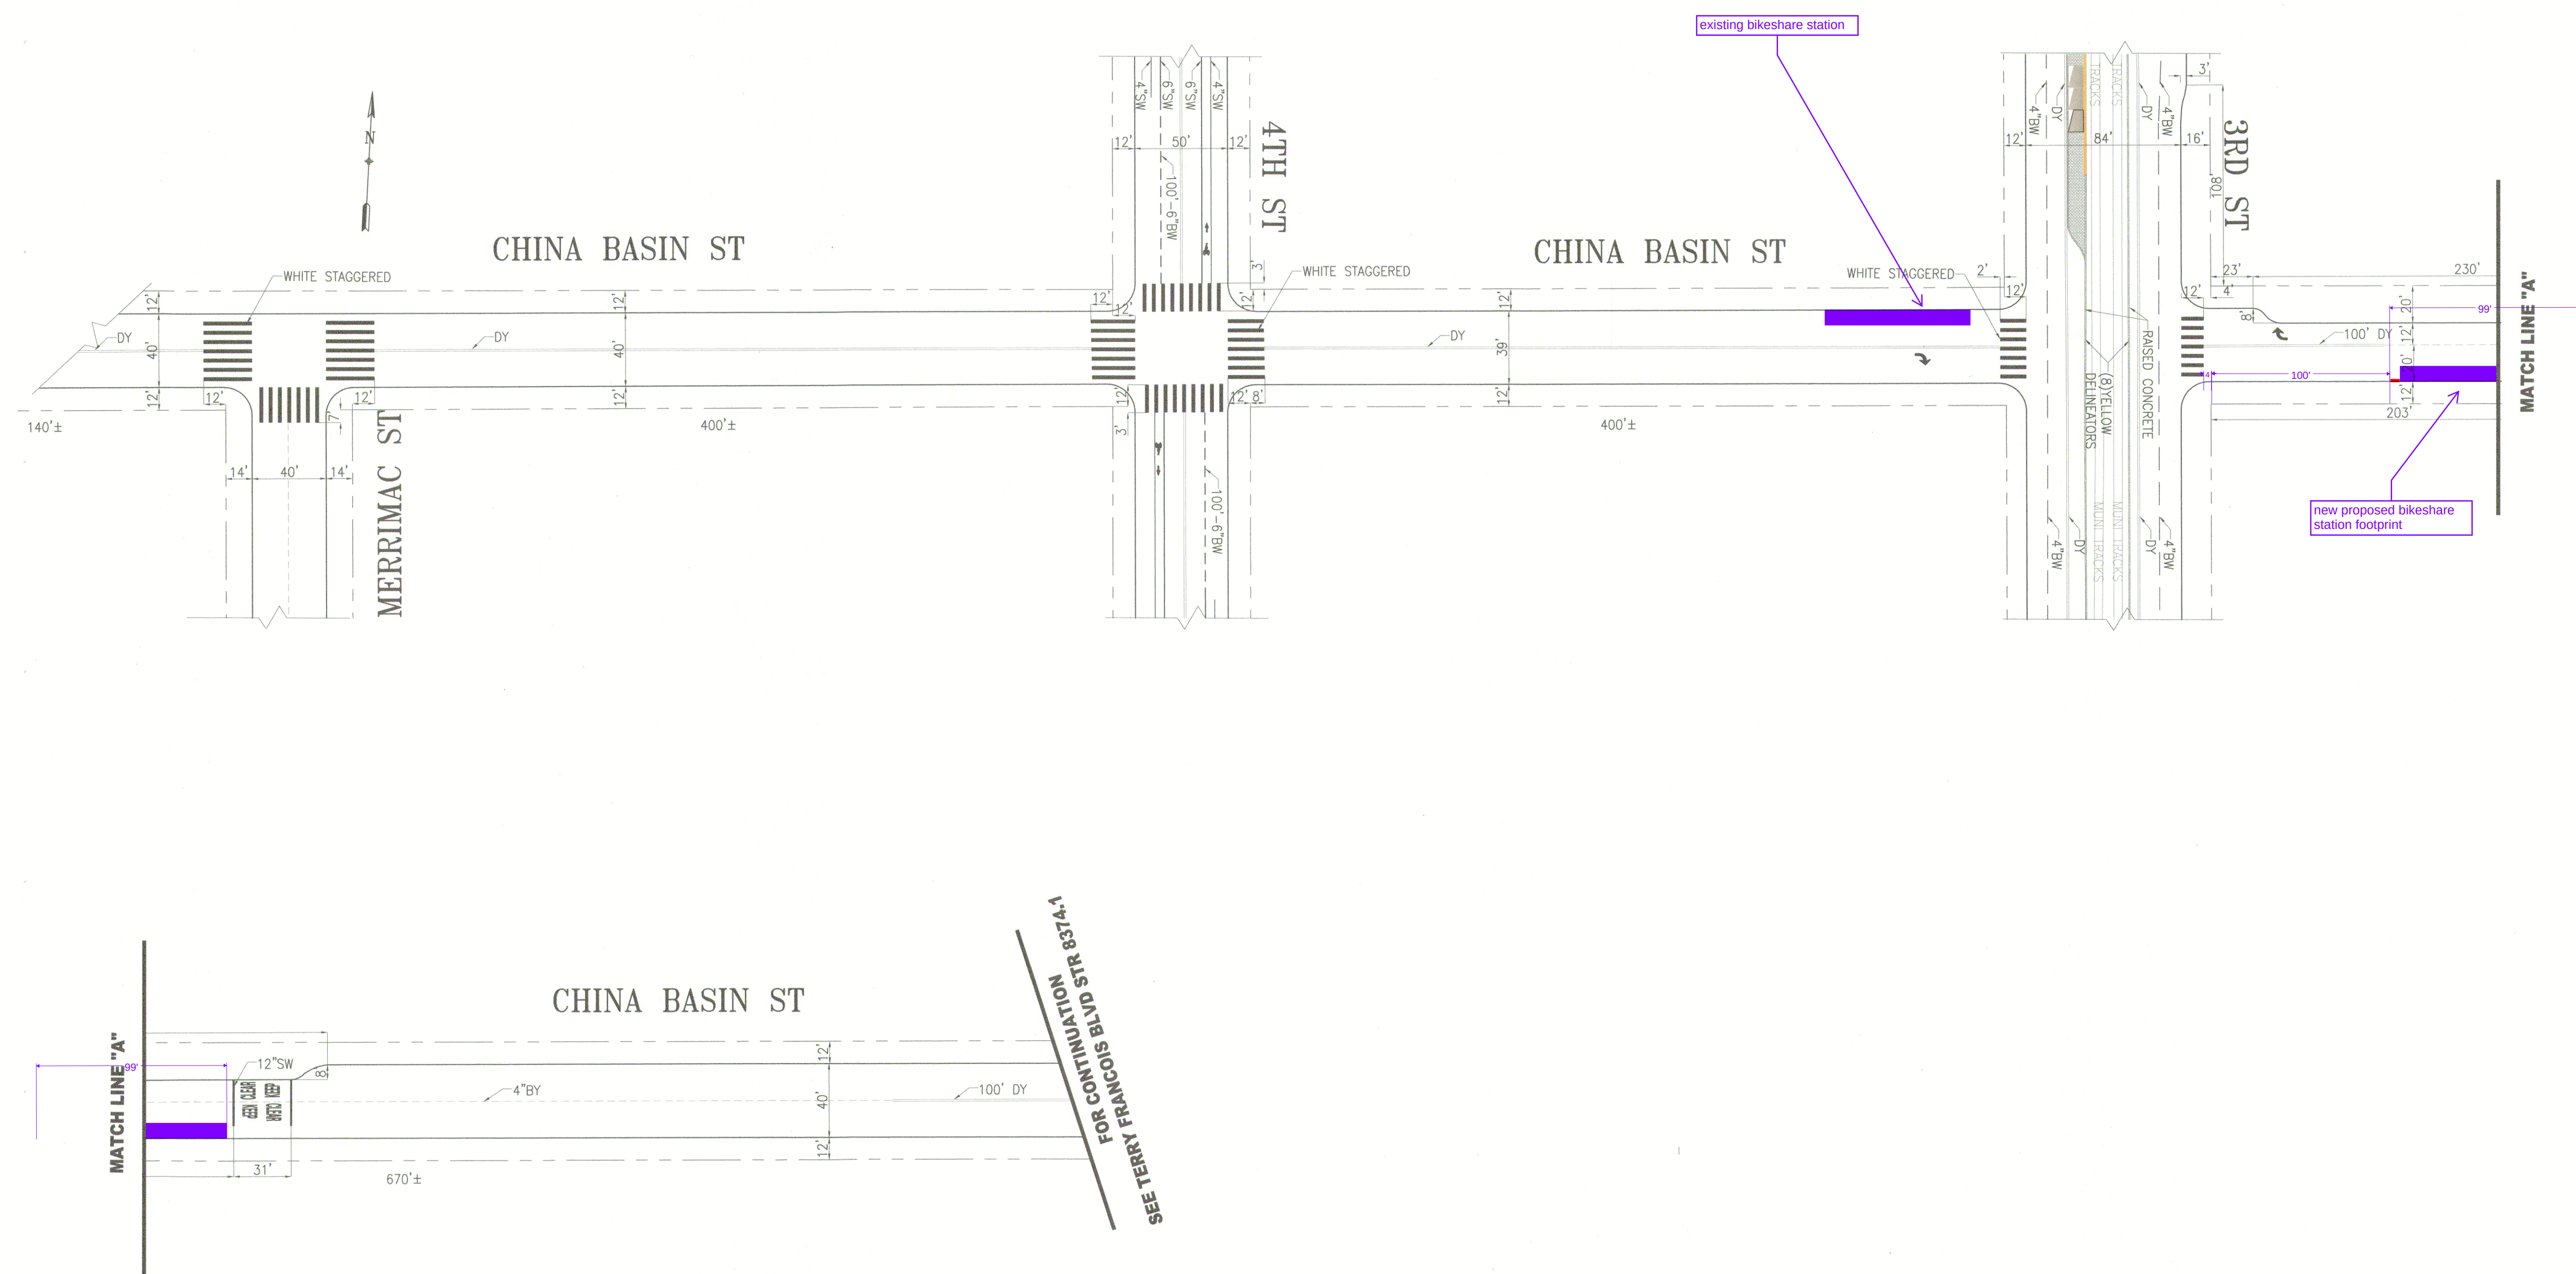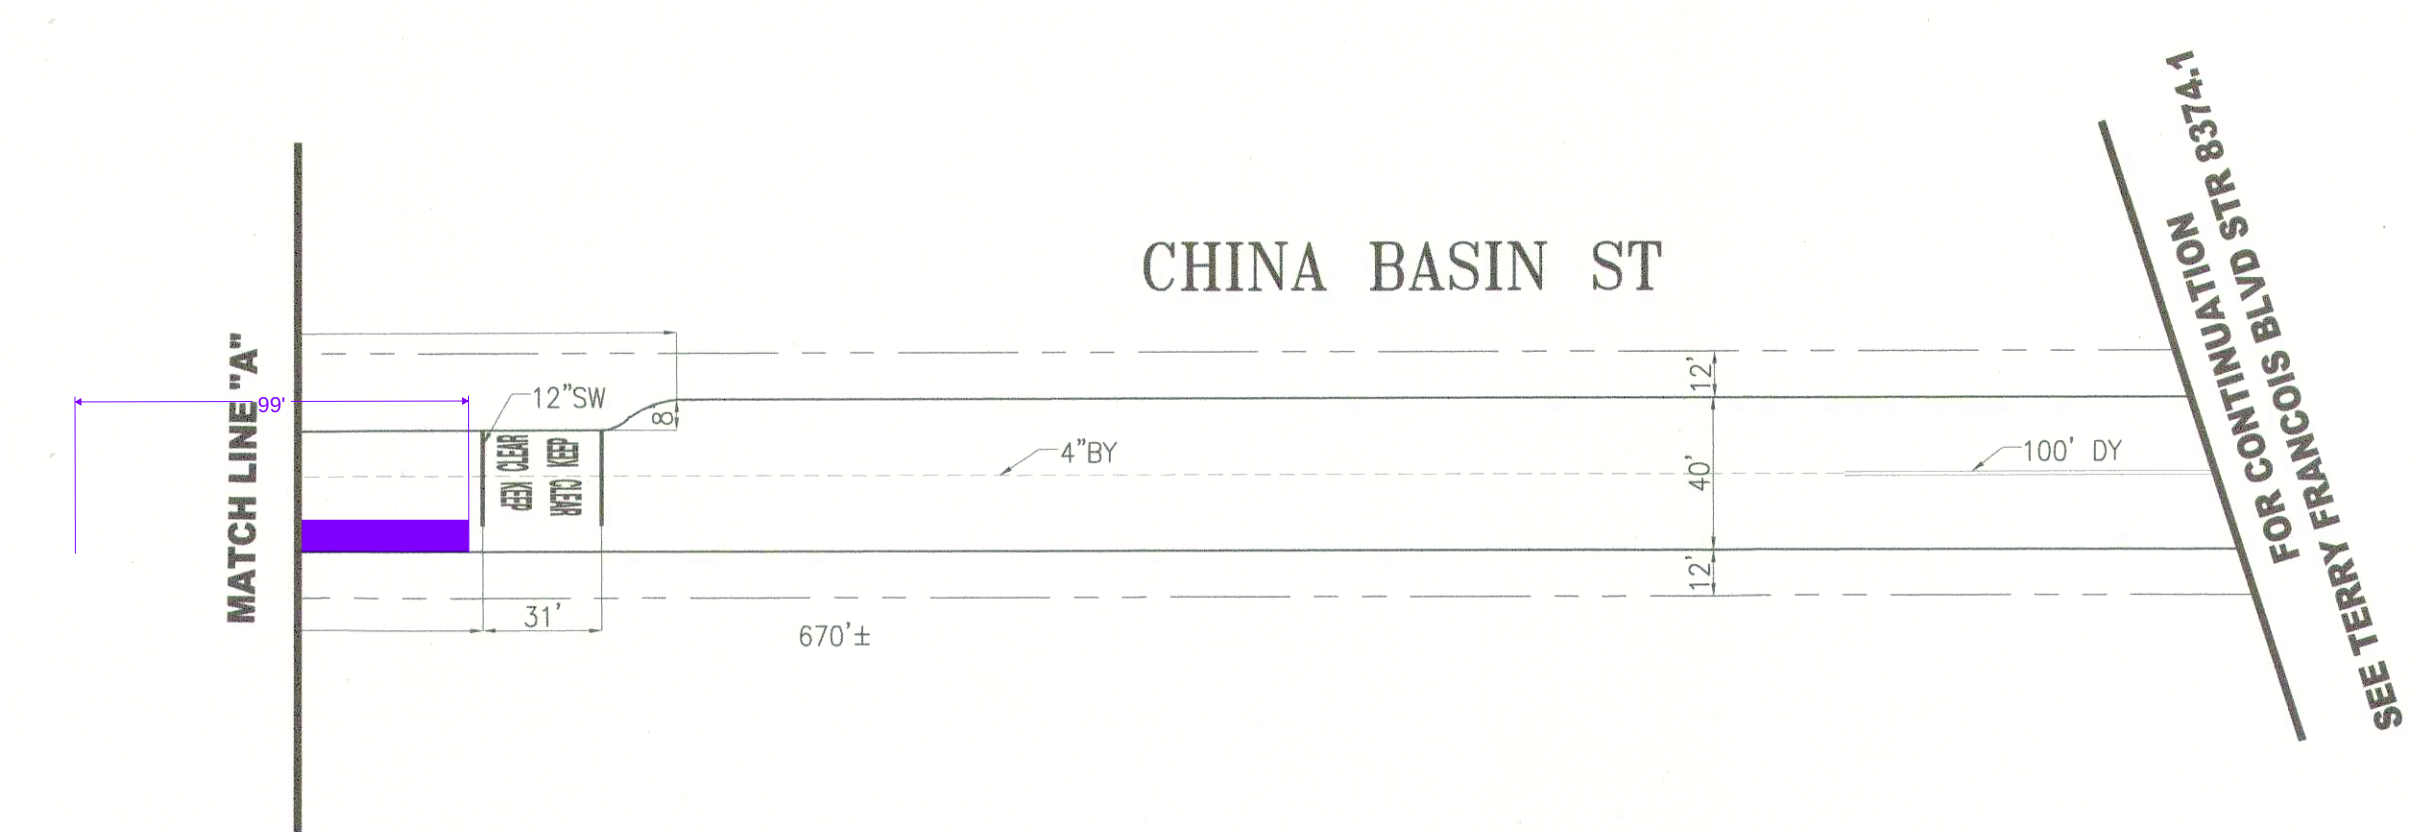



--	--	

FILE NAME:
DATE: --/--/----

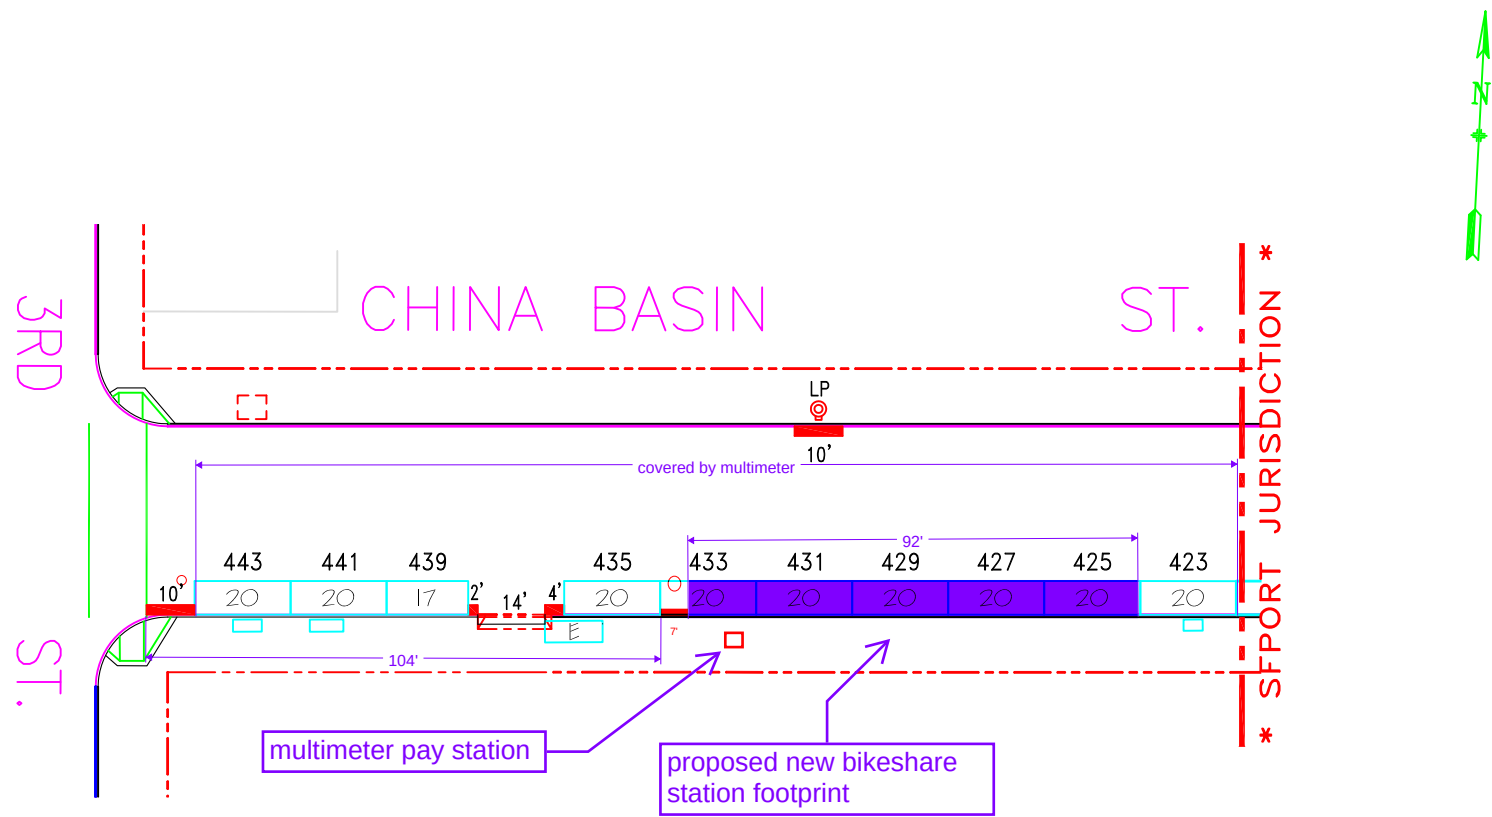

NO.	REVISION DESCRIPTION				BY	DATE	DIR/RES													SAN FRANCISCO MUNICIPAL TRANSPORTATION AGENCY CITY AND COUNTY OF SAN FRANCISCO PARKING METER SPACES		
1	Install meters #423-443 S/S				JB	9/12/12	SFPark															
	TOW-AWAY		METER CT.		GENERAL				LOADING			METERED SPACES							CHINA BASIN ST. (CBN, 372) (400) BLOCK Meters #372-04XXY			AREA 3
SIDE	AM	PM	SS	MS	GMP	MC	TIMES	DAYS	ML	MTL	6-W	15 MIN	30 MIN	1 HR	2 HR	10 HR	NTL	TOTAL				
ODD			10		10		9A-6P	M-SA									10	10	MID BLOCK TO 3RD ST.			
EVEN																						

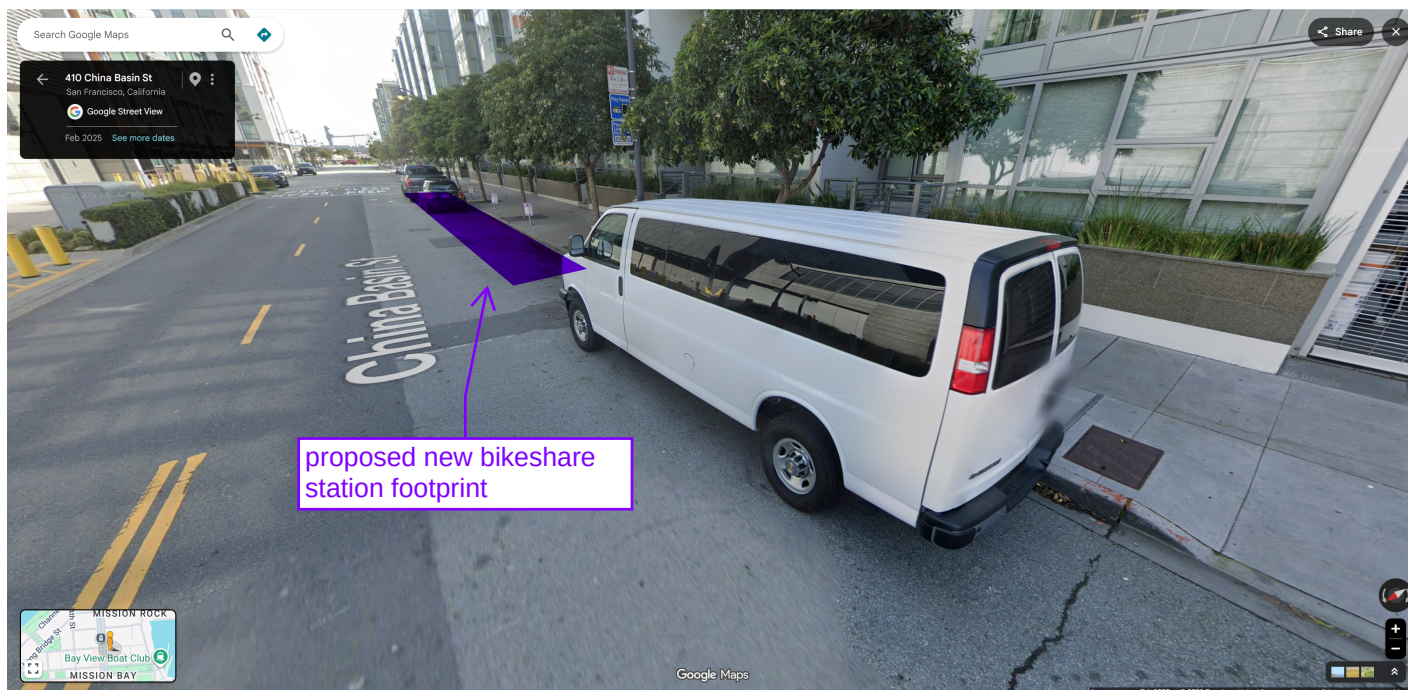

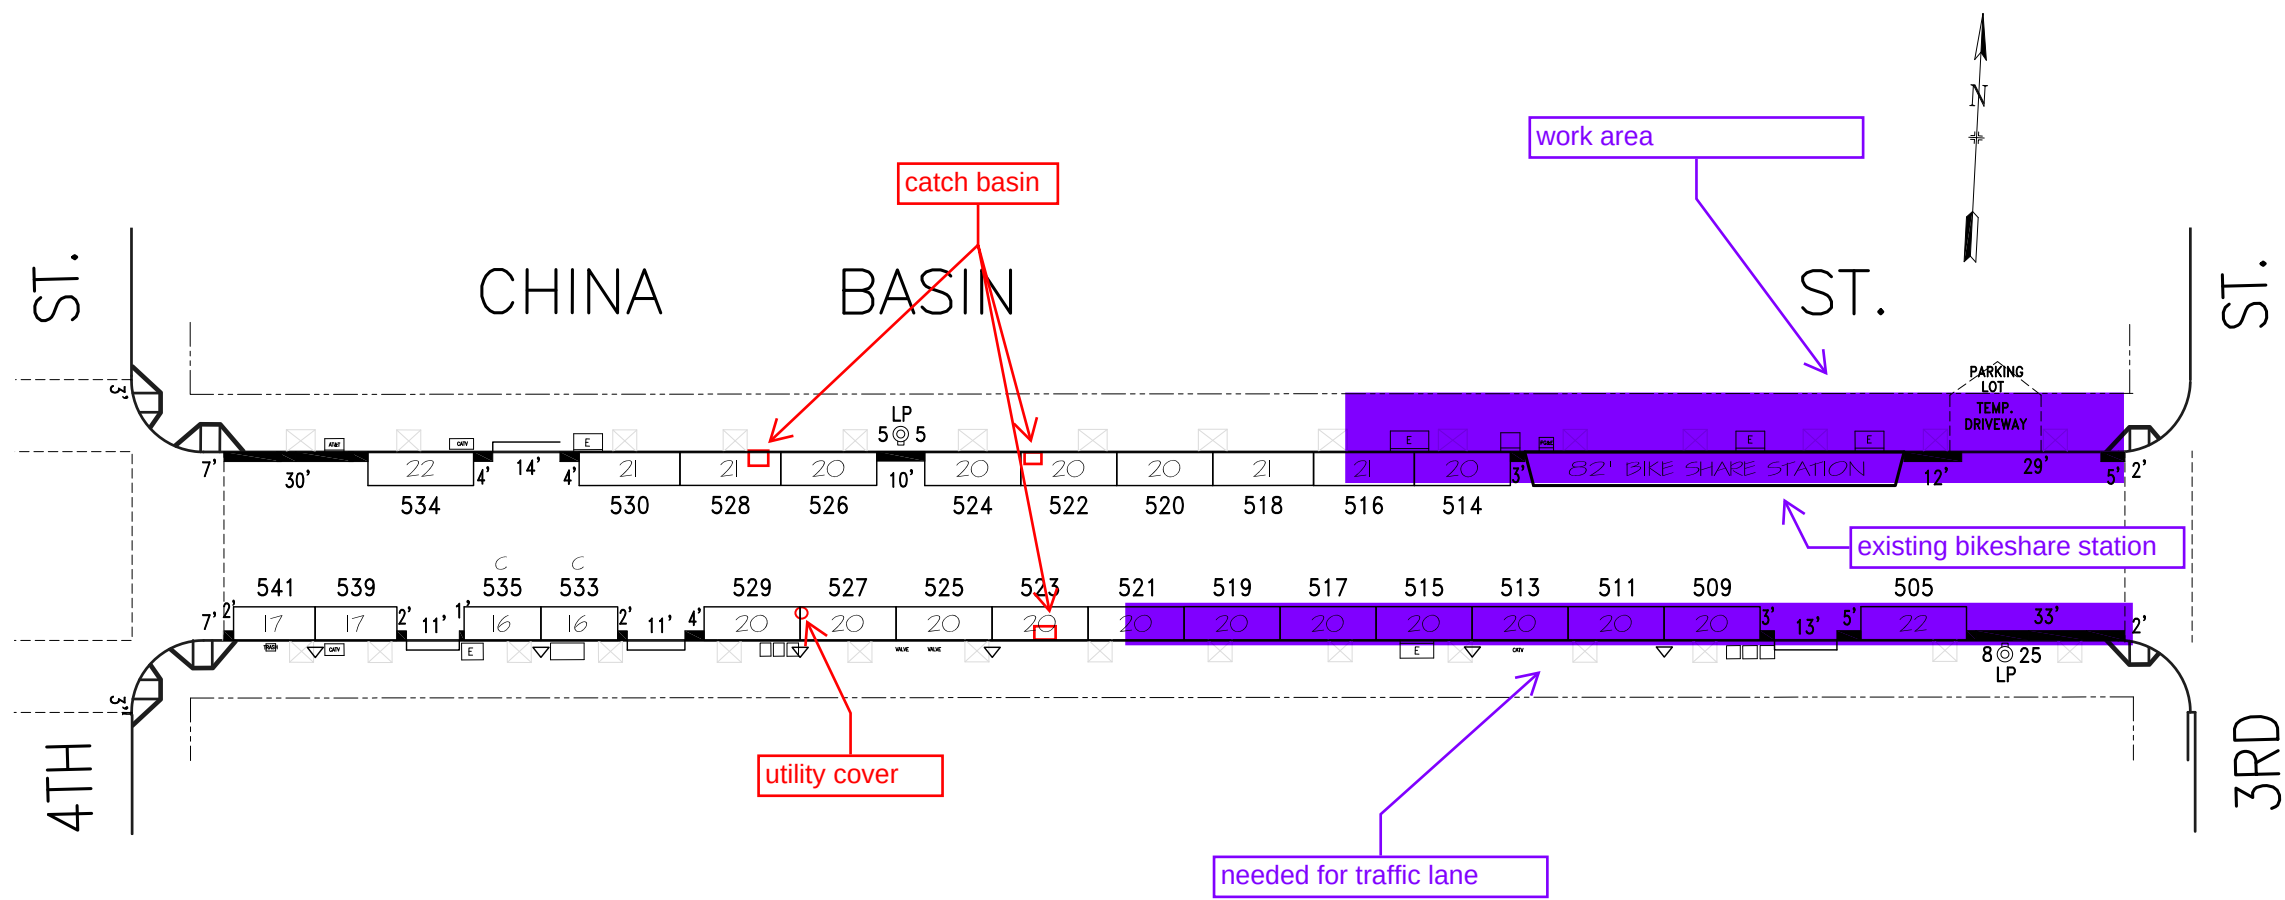

- ▽ - TWIN MOUNT
 C - COMPACT CAR
 LEGEND:
 ☒ - TREE PLANT BOX
 ☒ - SIDEWALK BENCH
 ☒ - UTILITY BOX/CATV/SFWD



NO.	REVISION DESCRIPTION				BY	DATE	DIR/RES	2	Install #505-#541, S/S(Post Const.)				JB	2/19/17	75-03			
5	MOS#536,Reconfig.#534,Ext.RZ-N/S				JW	1/15/25		3	Est. BikeShare.MOS#506,8,10,12-N/S				JB	1/12/19	6010			
								4	Reconfig #536, Ext. RedZone-N/S				JW	6/14/24				
	TOW-AWAY		METER CT.		GENERAL				LOADING			METERED SPACES						
SIDE	AM	PM	SS	MS	GMP	MC	TIMES	DAYS	ML	MTL	6-W	15 MIN	30 MIN	1 HR	2 HR	10 HR	NTL	TOTAL
ODD			16		16		9A-10P	M-SA									16	16
EVEN			10		10		9A-10P	M-SA									10	10



SAN FRANCISCO MUNICIPAL TRANSPORTATION AGENCY
CITY AND COUNTY OF SAN FRANCISCO
PARKING METER SPACES

CHINA BASIN ST. (CBN, 372)
(500) BLOCK
 Meters #372-05XXY
3RD ST. TO 4TH ST.

AREA 3

SCALE: **1"=40'** DATE: **3/19/12** BY: **JB**

Orange - Potential traffic shift into parking lane to accommodate blue space.


Blue - construction use from 2/2028 - 1/2030



Yellow - Potential traffic shift into parking lane to accommodate red space.

Red - Construction use from 2/2027 - 2/2029

Proposal for future color curbs on
China Basin west of 3rd

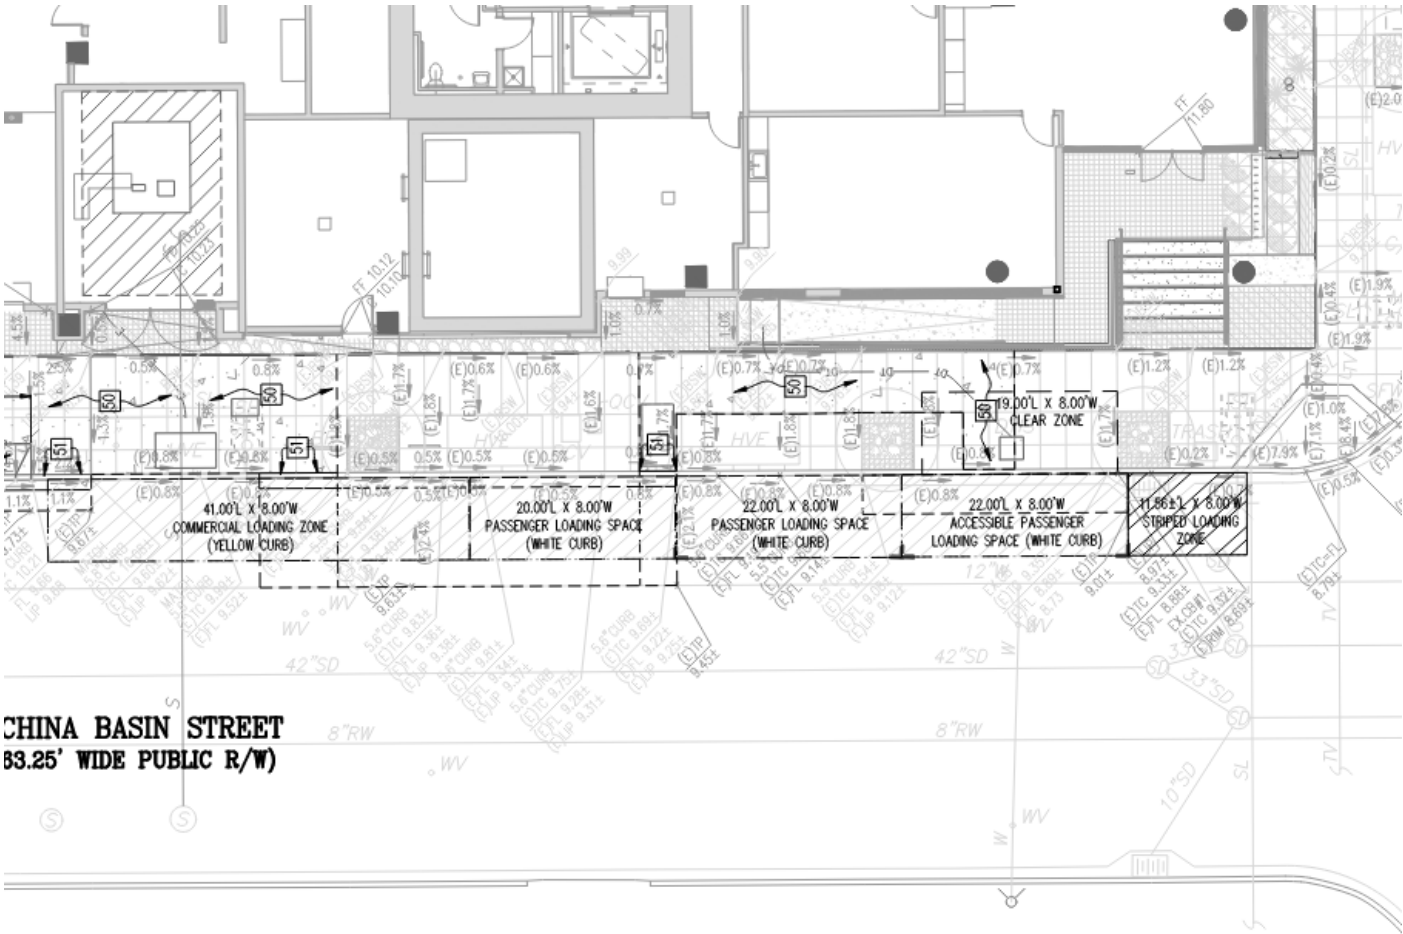

CHINA BASIN STREET
83.25' WIDE PUBLIC R/W)



SAN FRANCISCO PLANNING DEPARTMENT

Notice of Exemption

Approval Date: December 18, 2015
Case No.: 2015-005492ENV, SFMTA Bay Area Bicycle Share Project
Project Title: Citywide in San Francisco, primarily within the public right-of-way
Zoning: Not applicable, primarily in the public right of way
Block/Lot: Not applicable, primarily in the public right of way
Lot Size: Not applicable, primarily in the public right of way
Lead Agency: San Francisco Planning Department
Project Sponsor: Heath Maddox, San Francisco Municipal Transportation Agency
415-701-4789
heath.maddox@sfmta.com
Staff Contact: Debra Dwyer
415-575-9031
debra.dwyer@sfgov.org

To: County Clerk, City and County of San Francisco
City Hall Room 168
1 Dr. Carlton B. Goodlett Place
San Francisco, CA 94102

1650 Mission St.
Suite 400
San Francisco,
CA 94103-2479

Reception:
415.558.6378

Fax:
415.558.6409

Planning
Information:
415.558.6377

2015-0600
**ENDORSED
FILED**
SAN FRANCISCO County Clerk

DEC 22, 2015

by: **FANNY WONG**
Deputy County Clerk

Pursuant to the California Environmental Quality Act (CEQA), the Guidelines of the Secretary for Resources, and San Francisco requirements, this Notice of Exemption is transmitted to you for filing. At the end of the posting period, please return this Notice to the Staff Contact with a notation of the period it was posted.

Attached fee: \$60 filing fee

PROJECT DESCRIPTION:

The San Francisco Municipal Transportation Agency (SFMTA) proposes to implement a city-wide bicycle sharing system in San Francisco as part of the regional Bay Area Bicycle Share (BABS) system described in detail below. The current regional bicycle share system in San Francisco is a pilot project managed by the Bay Area Air Quality Management District (BAAQMD). The regional BABS system will transfer to the Metropolitan Transportation Commission (MTC) for program oversight at the end of 2015. As part of a BABS pilot project initiated on August 29, 2013, the system operator installed approximately 35 bicycle share stations with input from the SFMTA, comprising 350 bicycles within the public right-of-way, located generally in the northeast section of the City. The proposed project would maintain and upgrade the existing 35 pilot bicycle share stations, and expand the BABS system within San Francisco to comprise a total of approximately 450 stations and 4,500 bicycles across the City and County of San Francisco (San Francisco).

DETERMINATION:

The City and County of San Francisco decided to carry out or approve the project on December 18, 2015. The San Francisco Board of Supervisors (BOS) approved a coordination agreement with the Metropolitan Transportation Commission (MTC), other local partners in the East and South Bay, and the bicycle share operator to carry out the Bay Area Bicycle Share Program, which would be overseen in San Francisco by the San Francisco Municipal Transportation Agency (SFMTA) on December 8, 2015. The agreement was provided to Mayor Lee for his signature and becomes effective upon signing or when ten days have passed. A copy of documents related to this action may be examined at the San Francisco Board of Supervisors, City Hall, 1 Carlton B. Goodlett Place Room 244, San Francisco, CA, 94102 in File Number 151144.

1. An Exemption from Environmental Review has been prepared pursuant to the provisions of CEQA under:

___ Ministerial (Sec. 21080(b)(1); 15268)

___ Declared Emergency (Sec. 21080(b)(3); 15269(a))

___ Emergency Project (Sec. 21080(b)(4); 15269(b)(c))


X Categorical Exemption, Class 3, Section 15303

___ Statutory Exemption, State code number: _____

___ Community Plan Exemption (Sec. 21083.3; 15183)

2. This project in its approved form has been determined to be exempt from environmental review because it would result in the installation of up to 450 bicycle sharing stations throughout San Francisco, primarily within the public right-of-way and on some parcels. The proposed individual stations are portable, modular, and would be solar and battery powered, and would thus not involve excavation or utility connections. The bicycle sharing station equipment is small in scale and massing relative to surrounding buildings or sites. Bicycle facilities and infrastructure are common sights within the urban environment. There would be no potential for significant environmental impacts at either a project or cumulative level. Therefore, the proposed project would be exempt from environmental review under Class 3.

John Rahaim
Planning Director

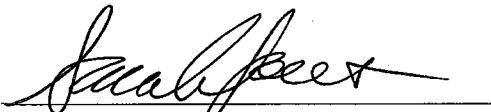

By Sarah B. Jones
Environmental Review Officer

December 22, 2015
Date

cc: Heath Maddox, SFMTA
Interested parties