

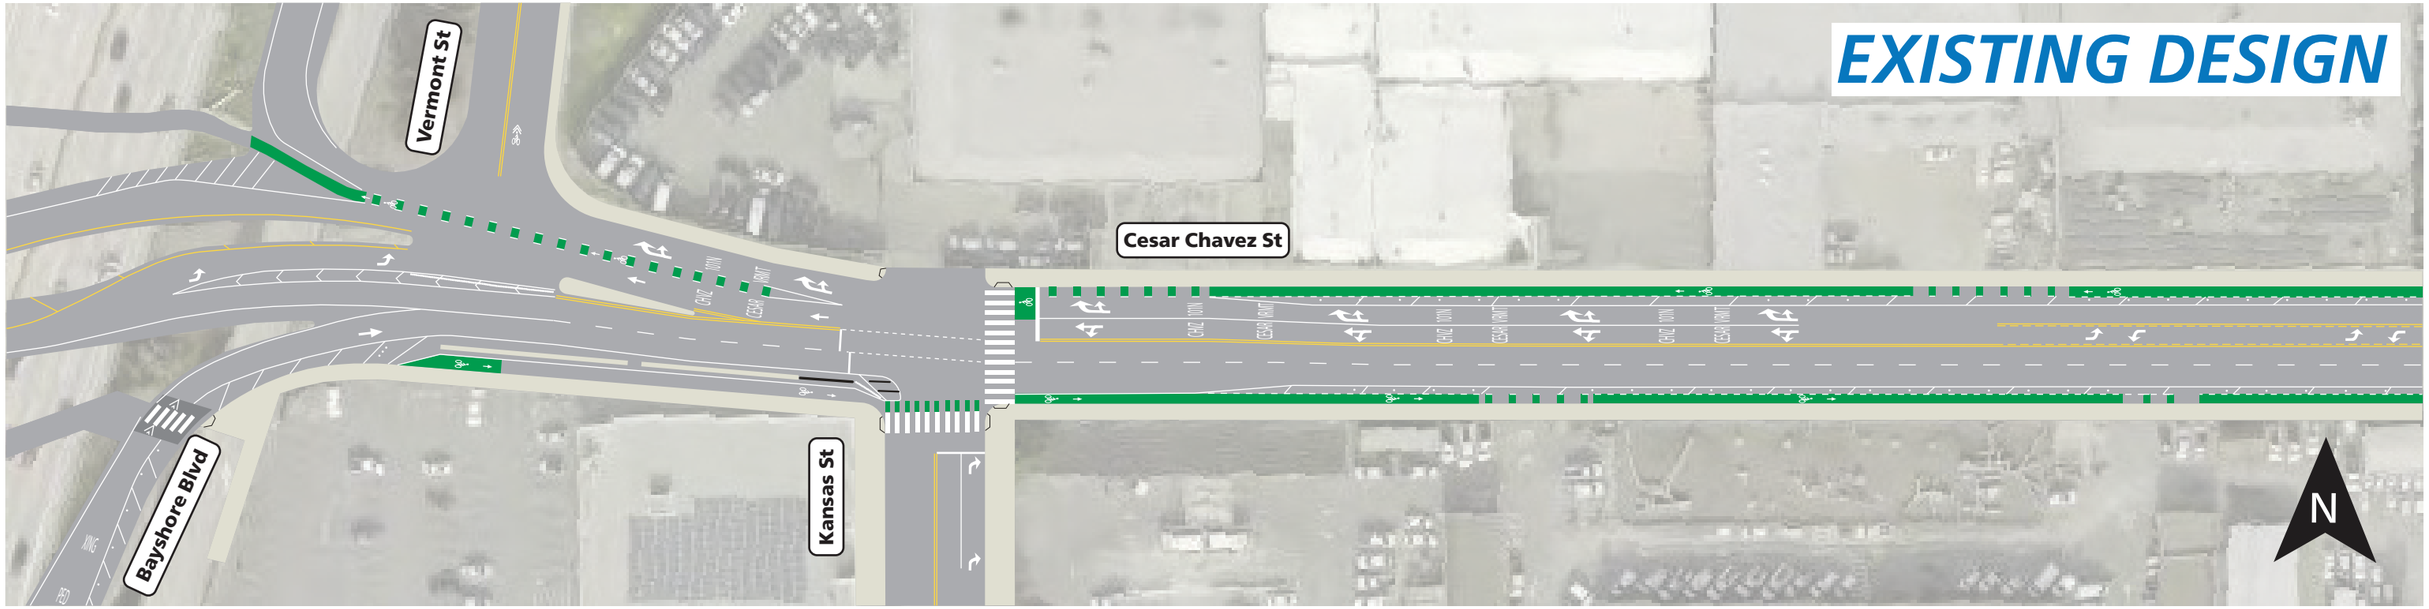


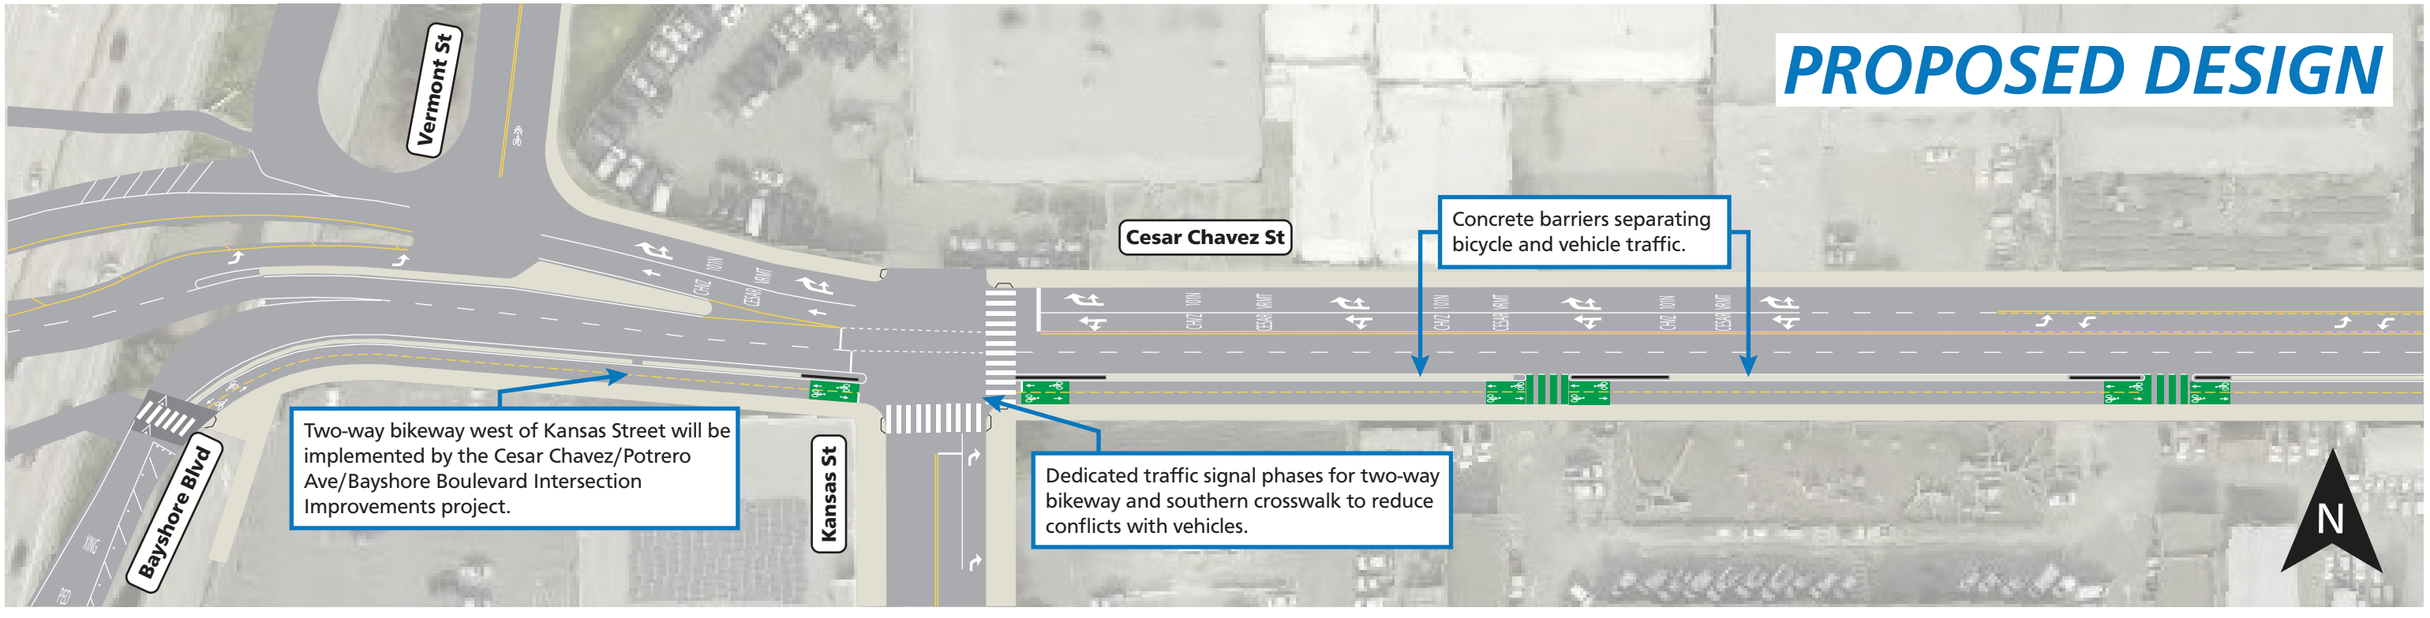


Cesar Chavez Bikeway Improvements Design

SFMTA

EXISTING DESIGN

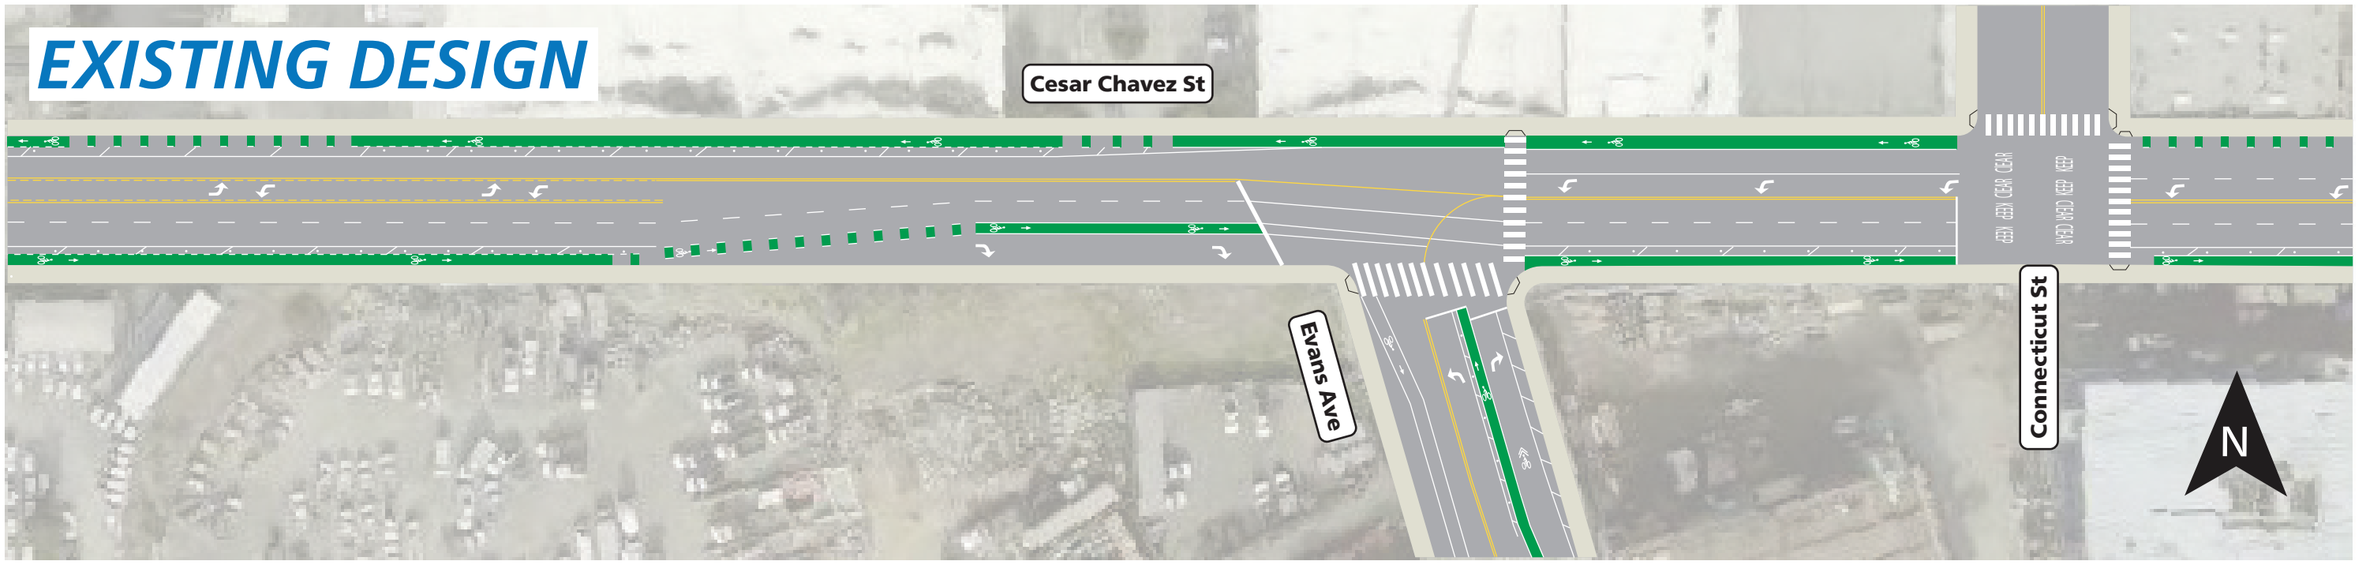

PROPOSED DESIGN

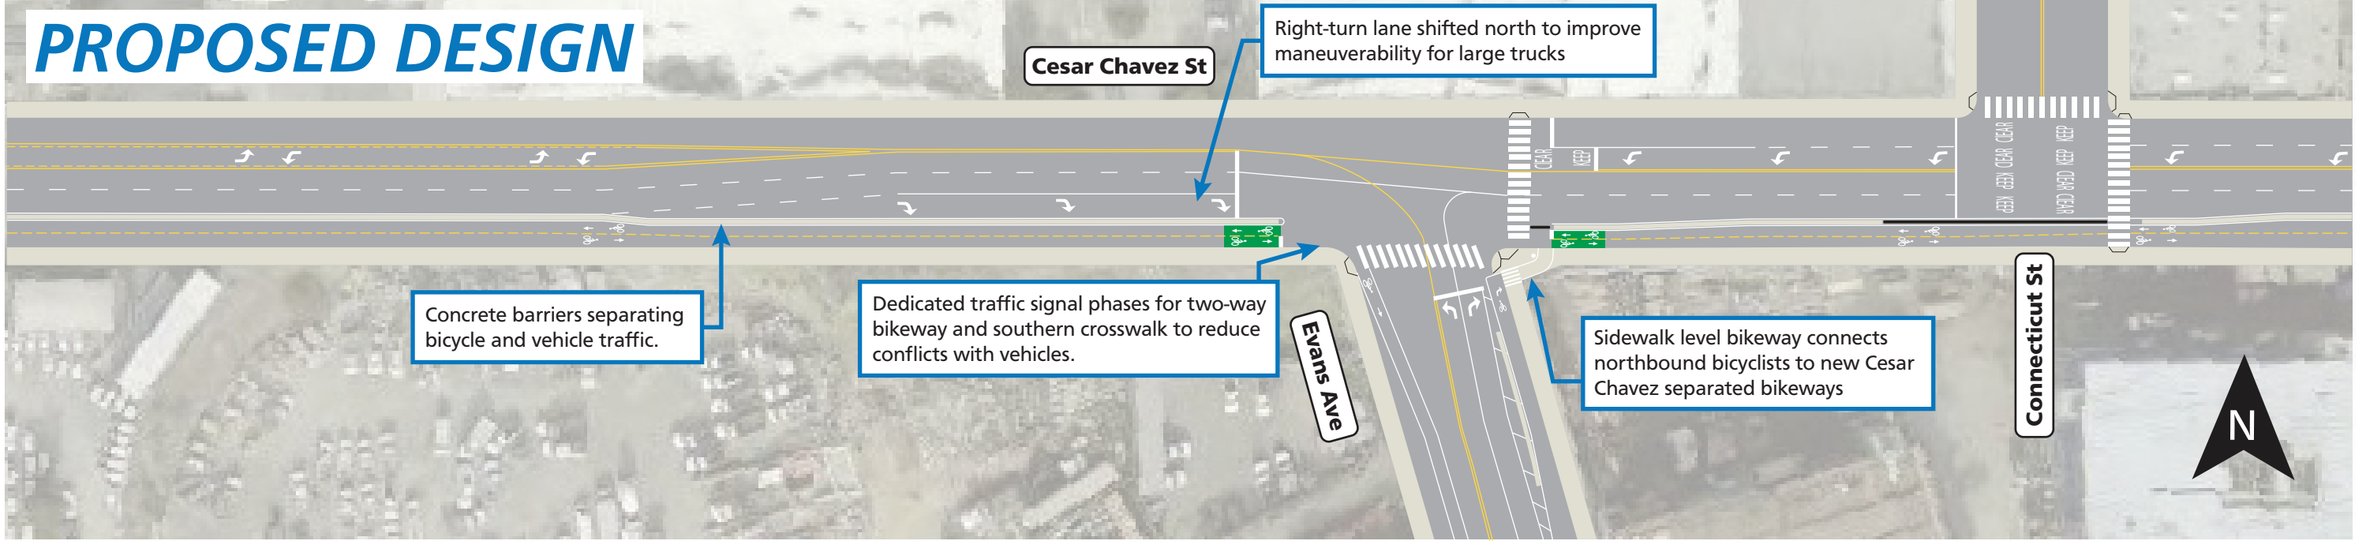


Cesar Chavez Bikeway Improvements Design

SFMTA

EXISTING DESIGN




PROPOSED DESIGN

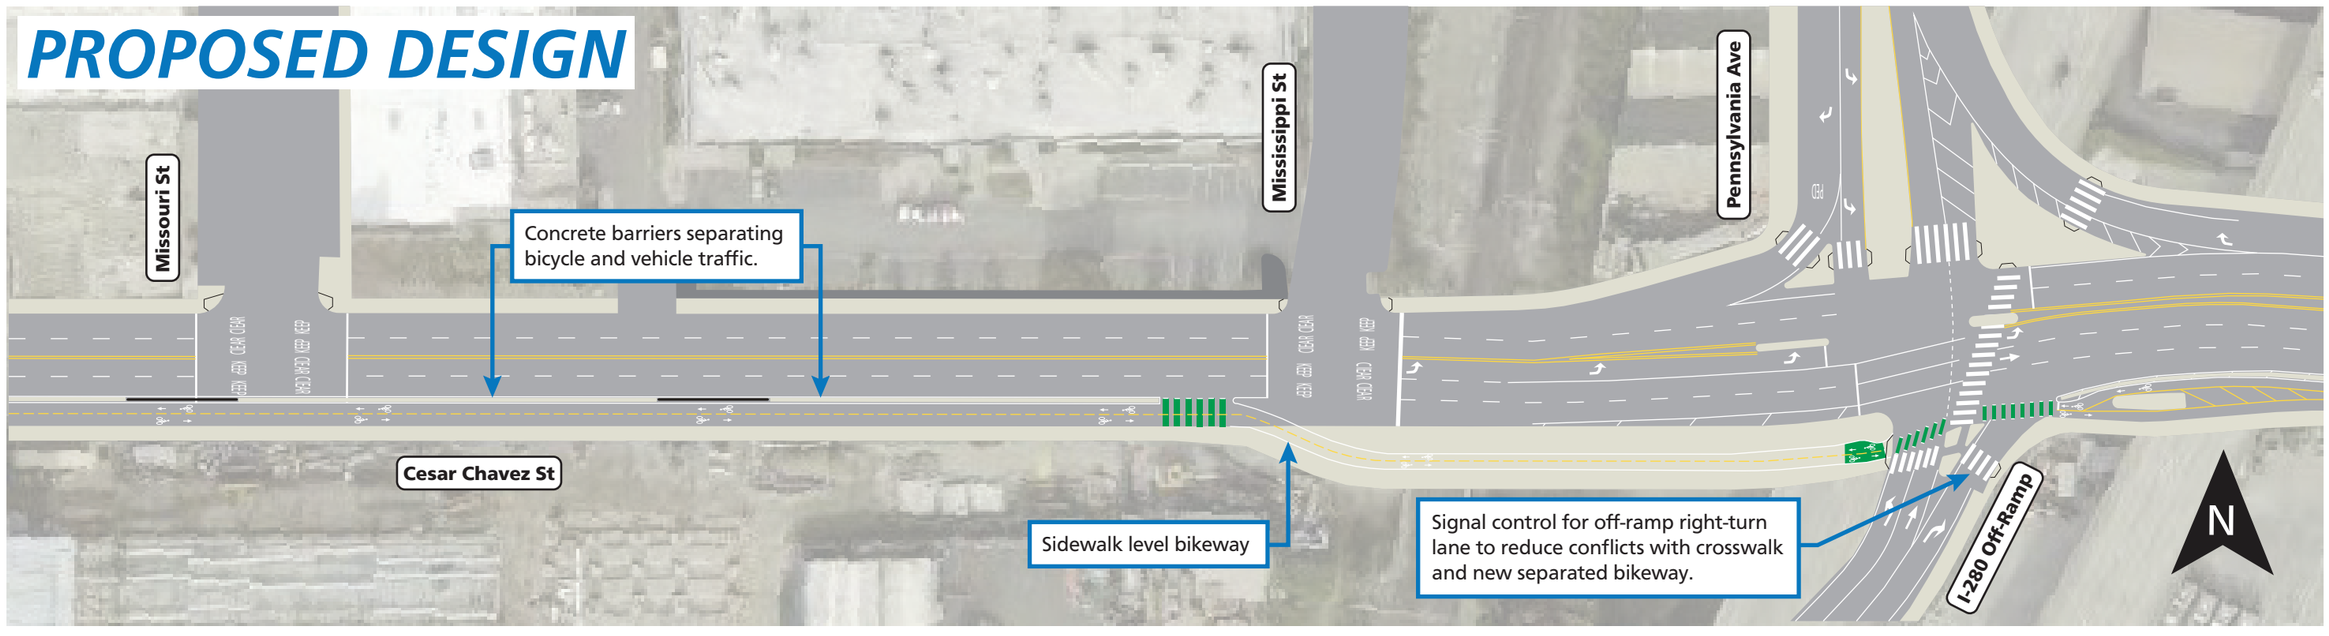


Cesar Chavez Bikeway Improvements Design

SFMTA

EXISTING DESIGN

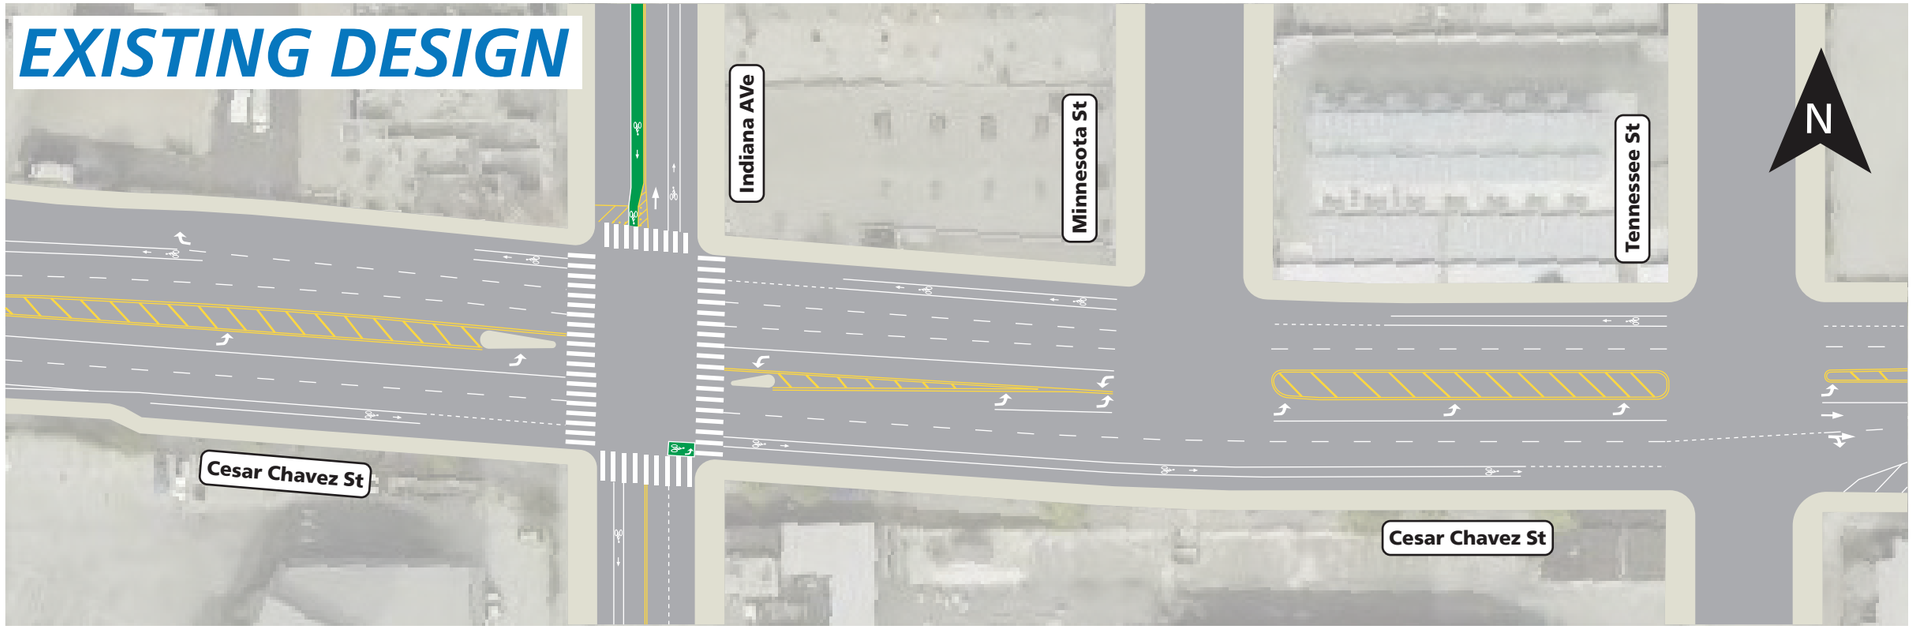


PROPOSED DESIGN

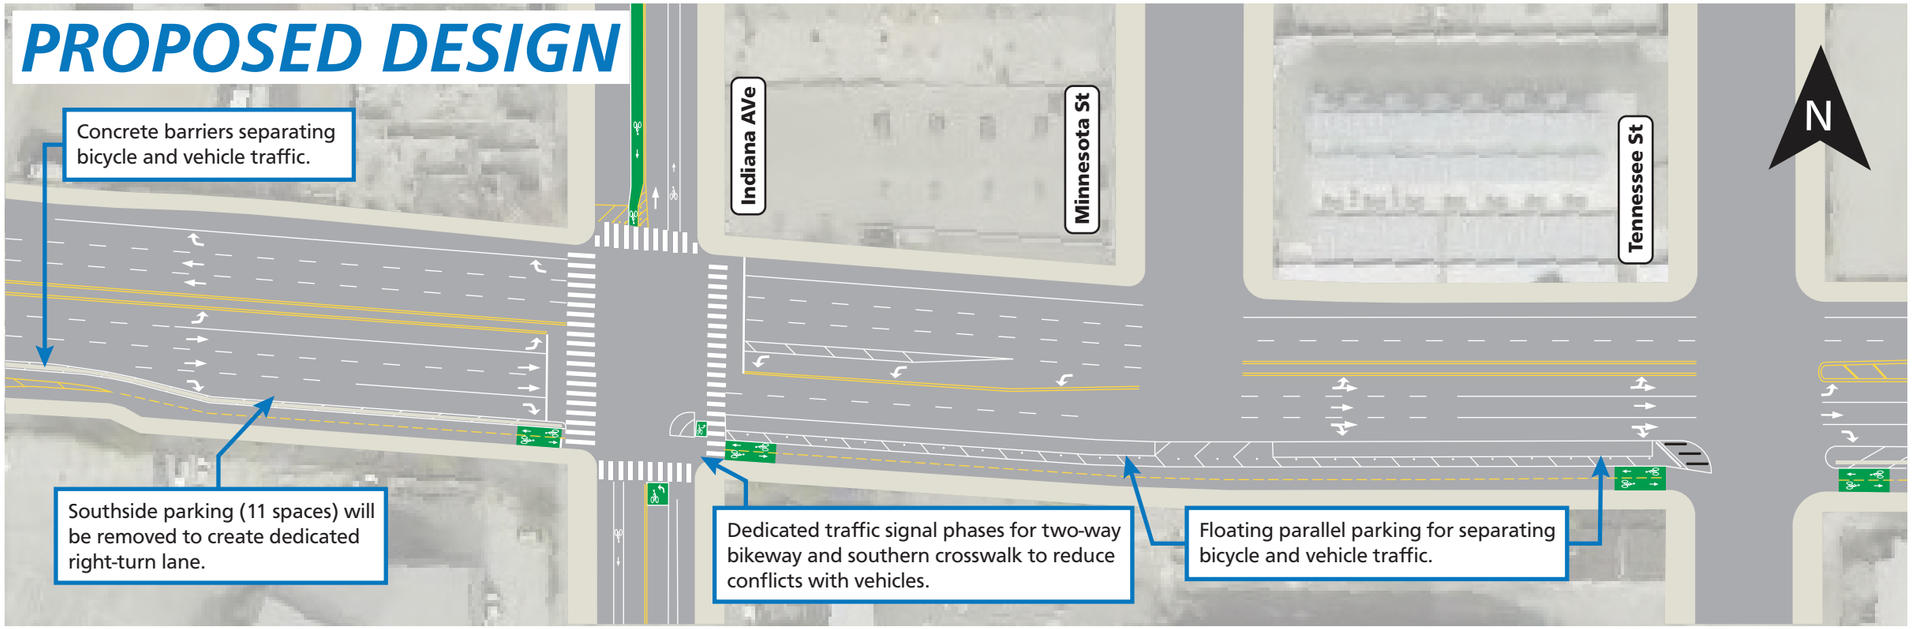


Cesar Chavez Bikeway Improvements Design

SFMTA

EXISTING DESIGN

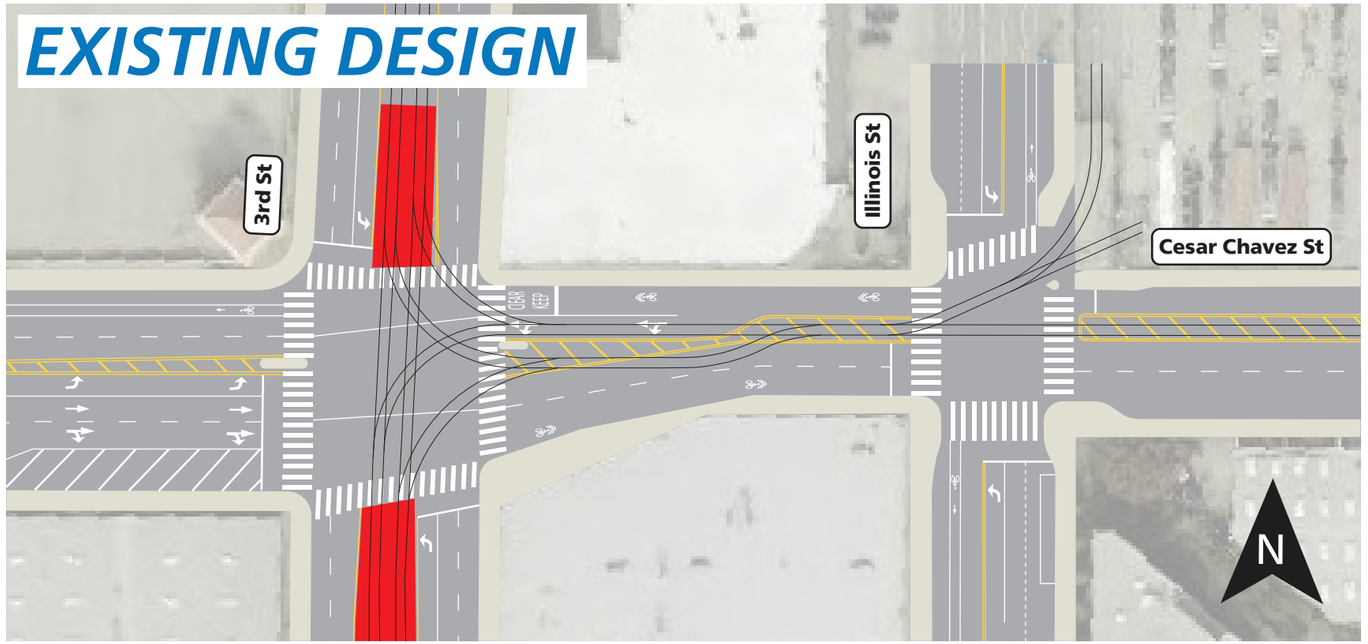

PROPOSED DESIGN

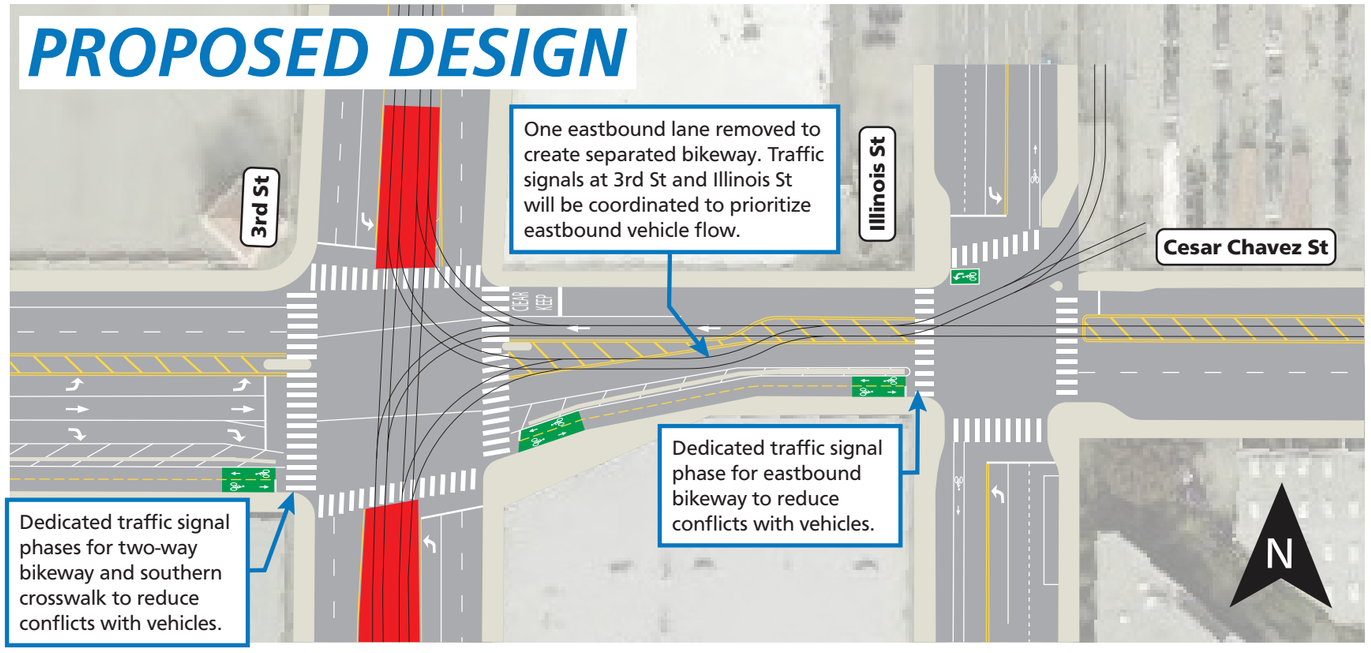

Cesar Chavez Bikeway Improvements Design

SFMTA