


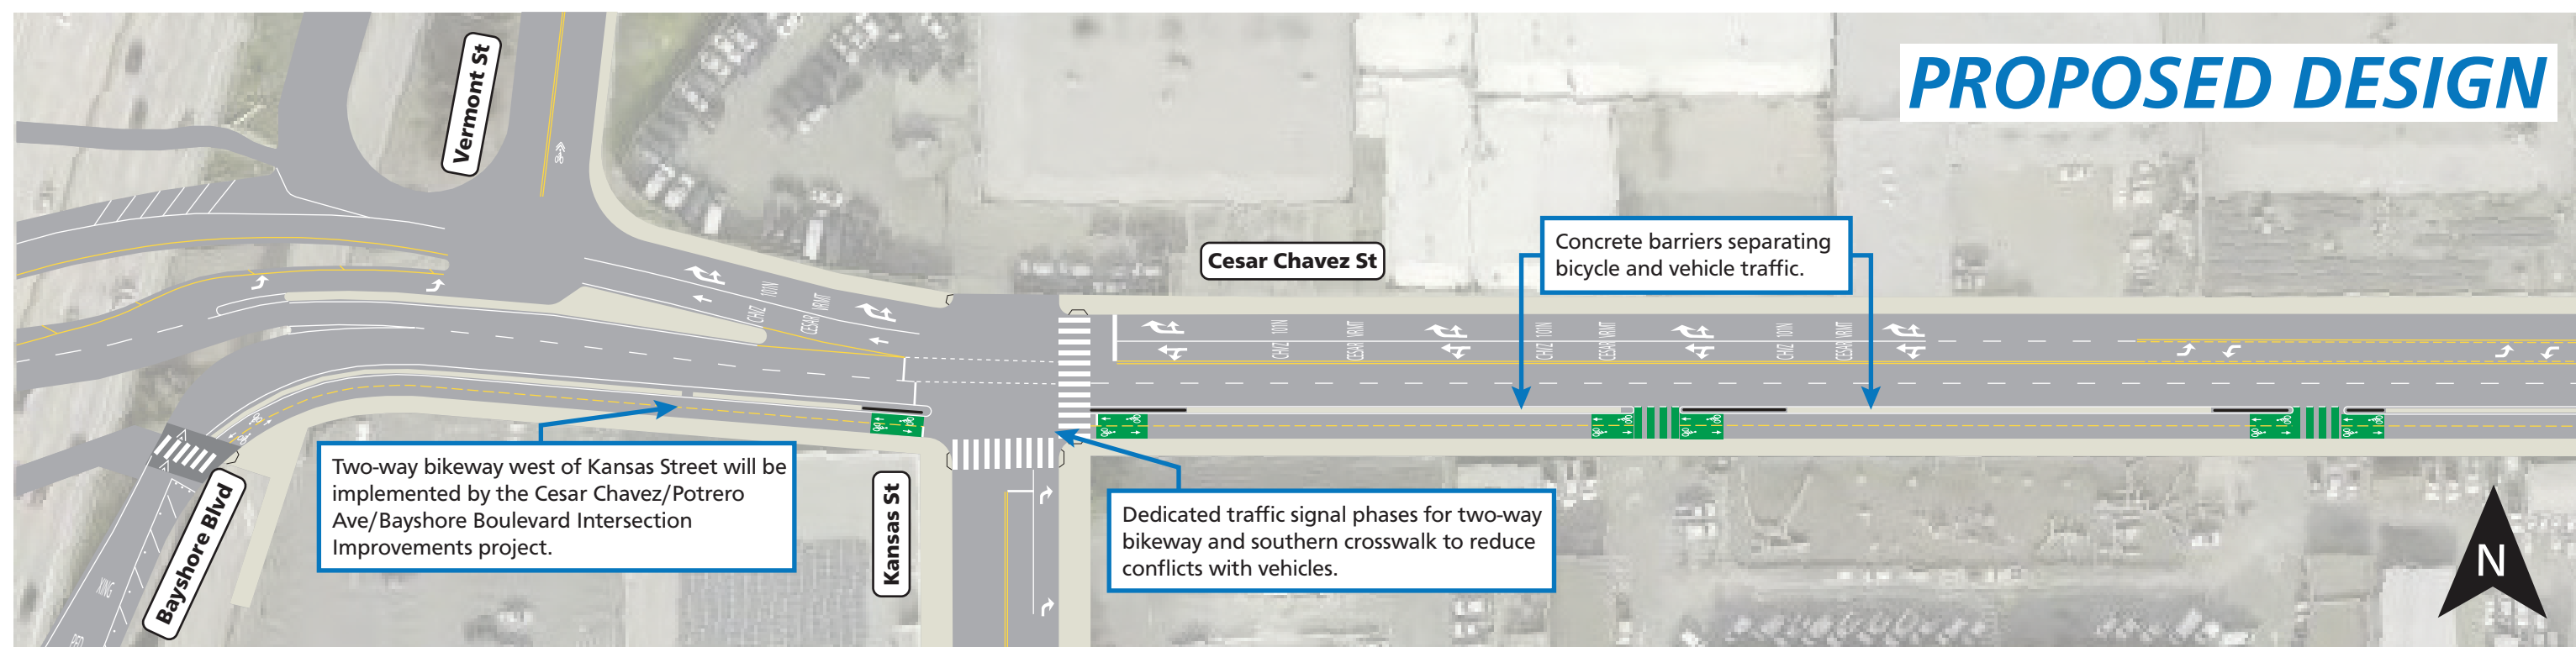


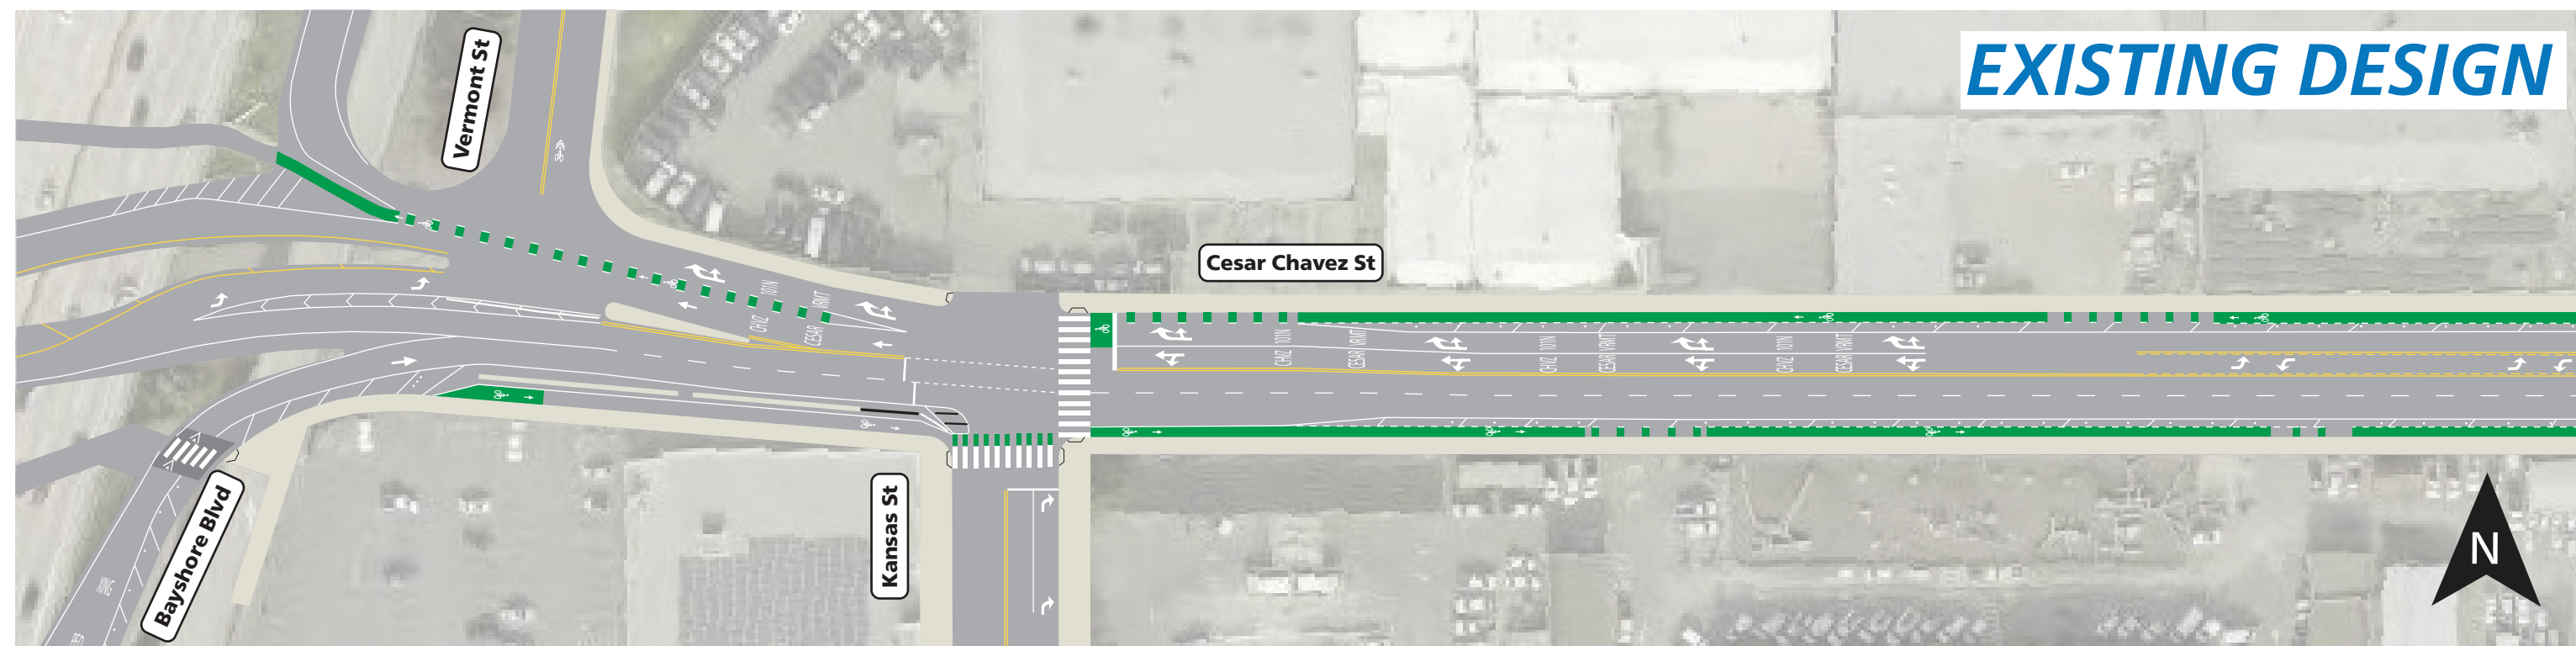

Cesar Chavez Bikeway Improvements Design

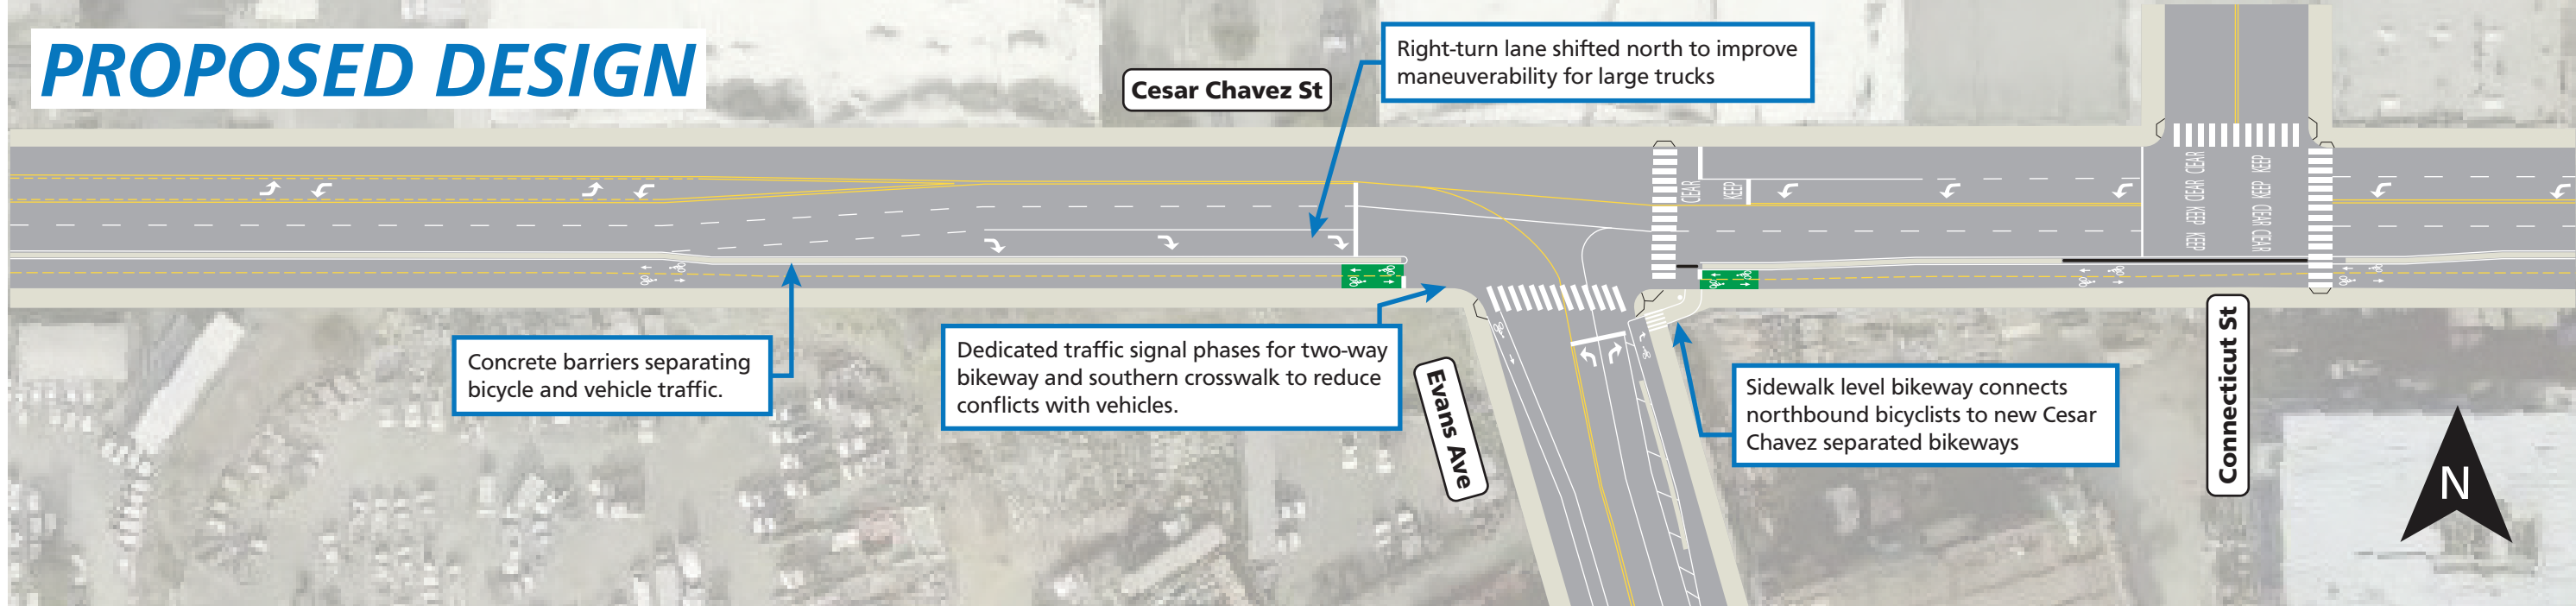


Cesar Chavez Bikeway Improvements Design


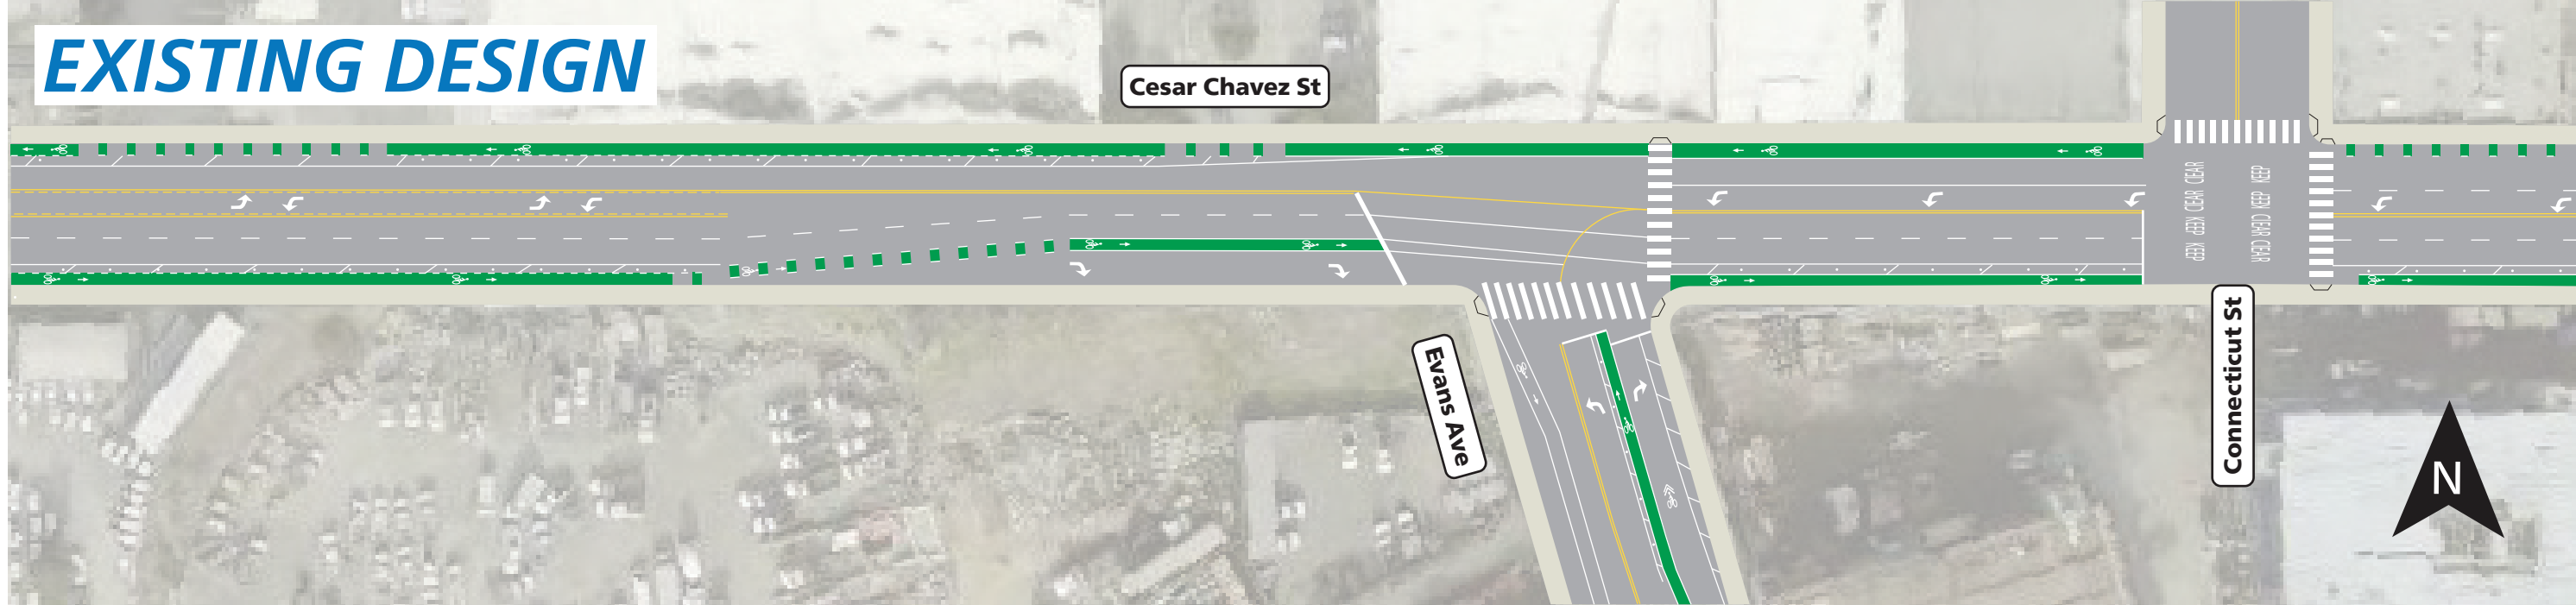


EXISTING DESIGN




PROPOSED DESIGN

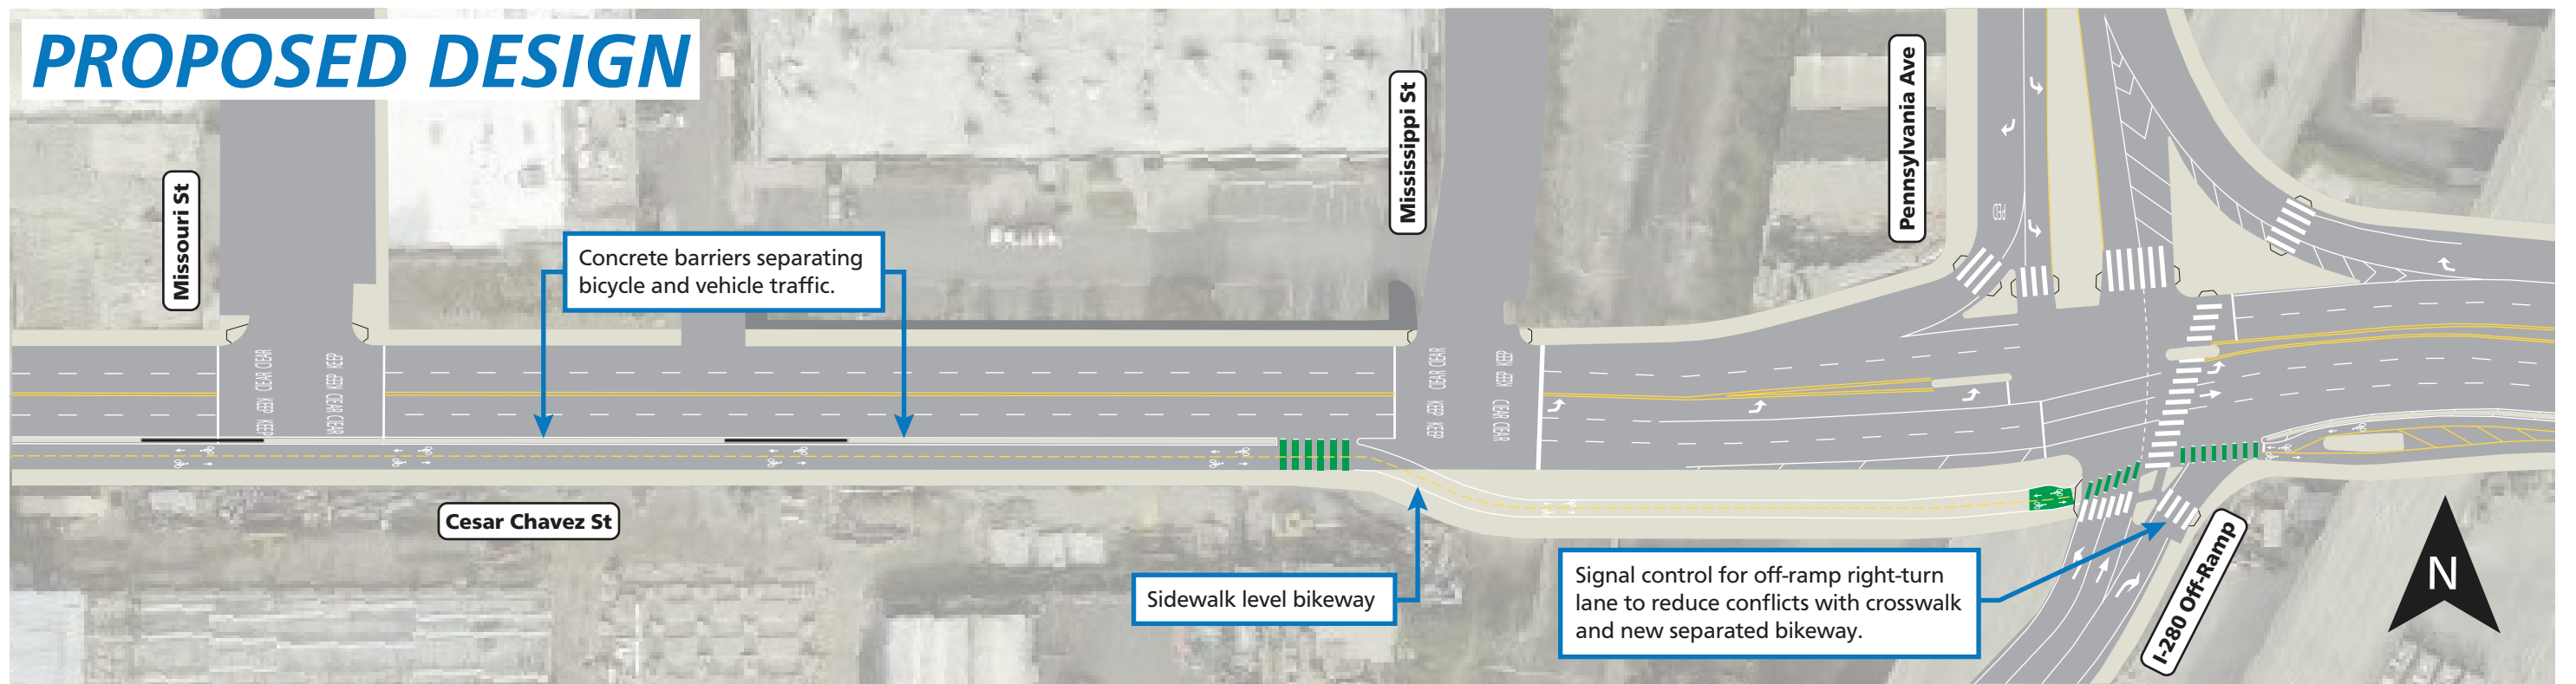

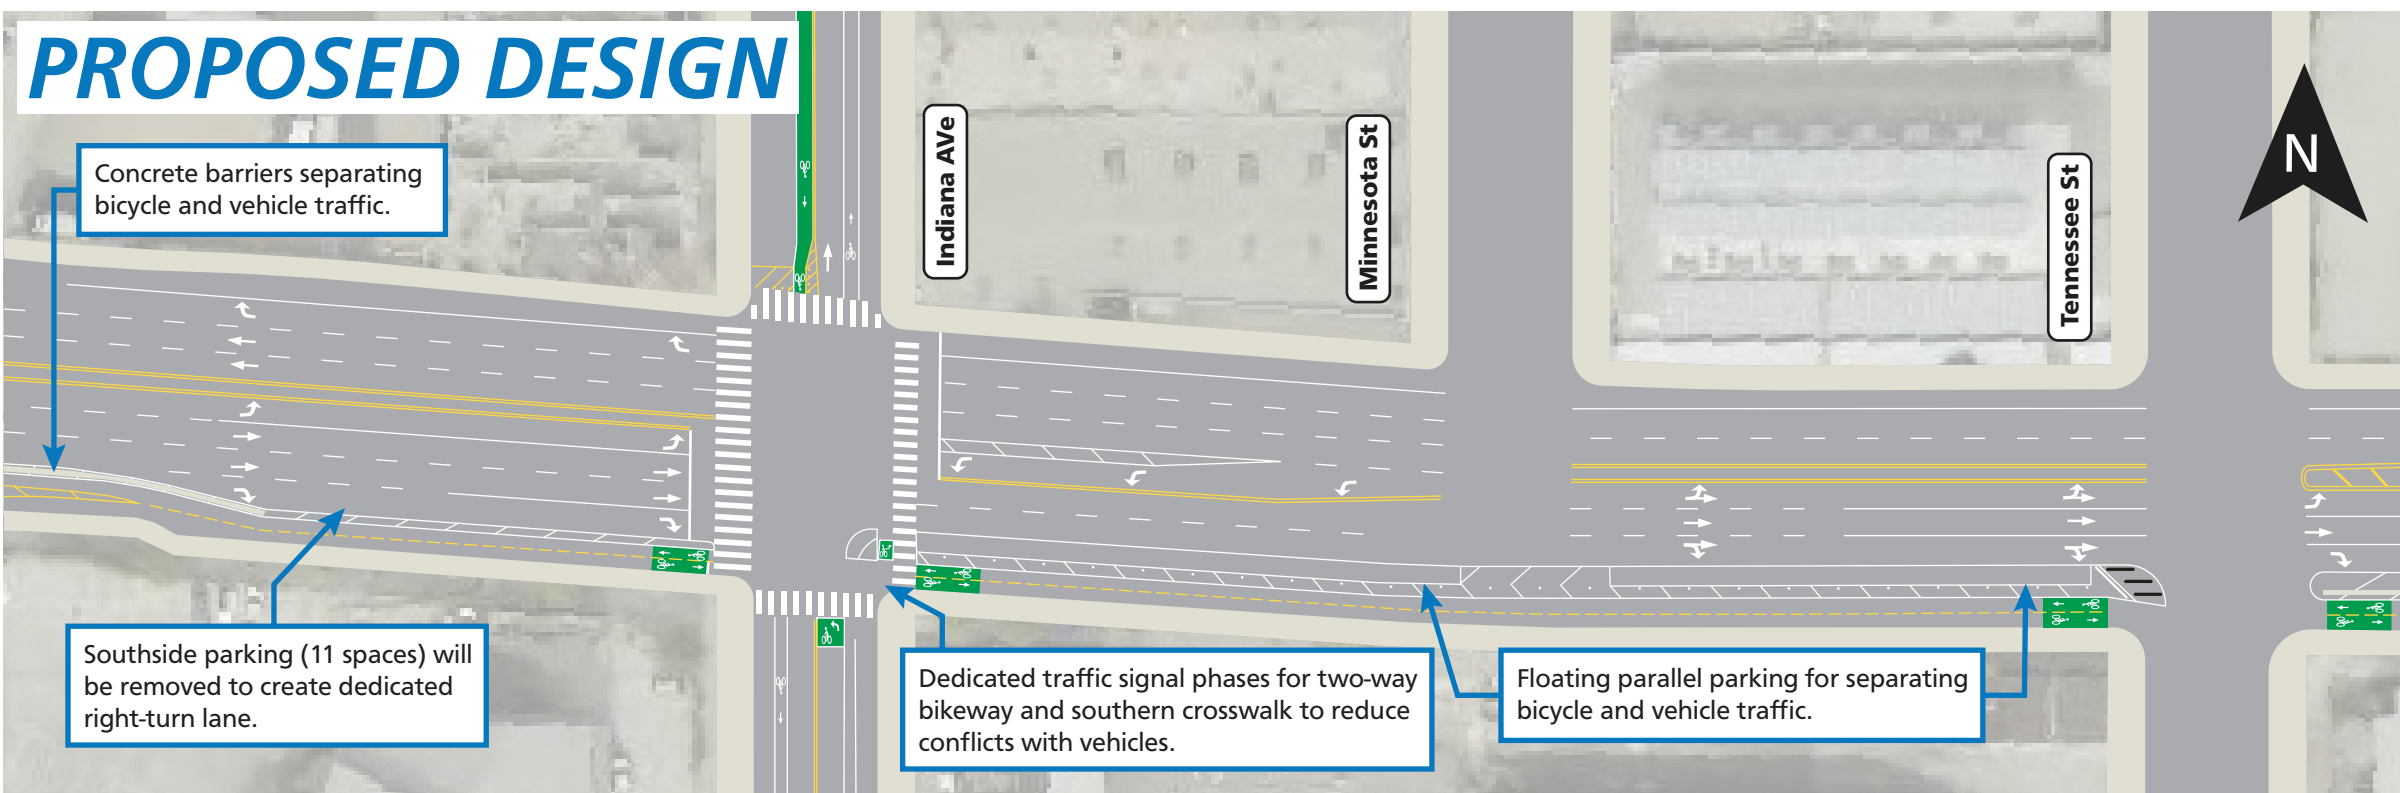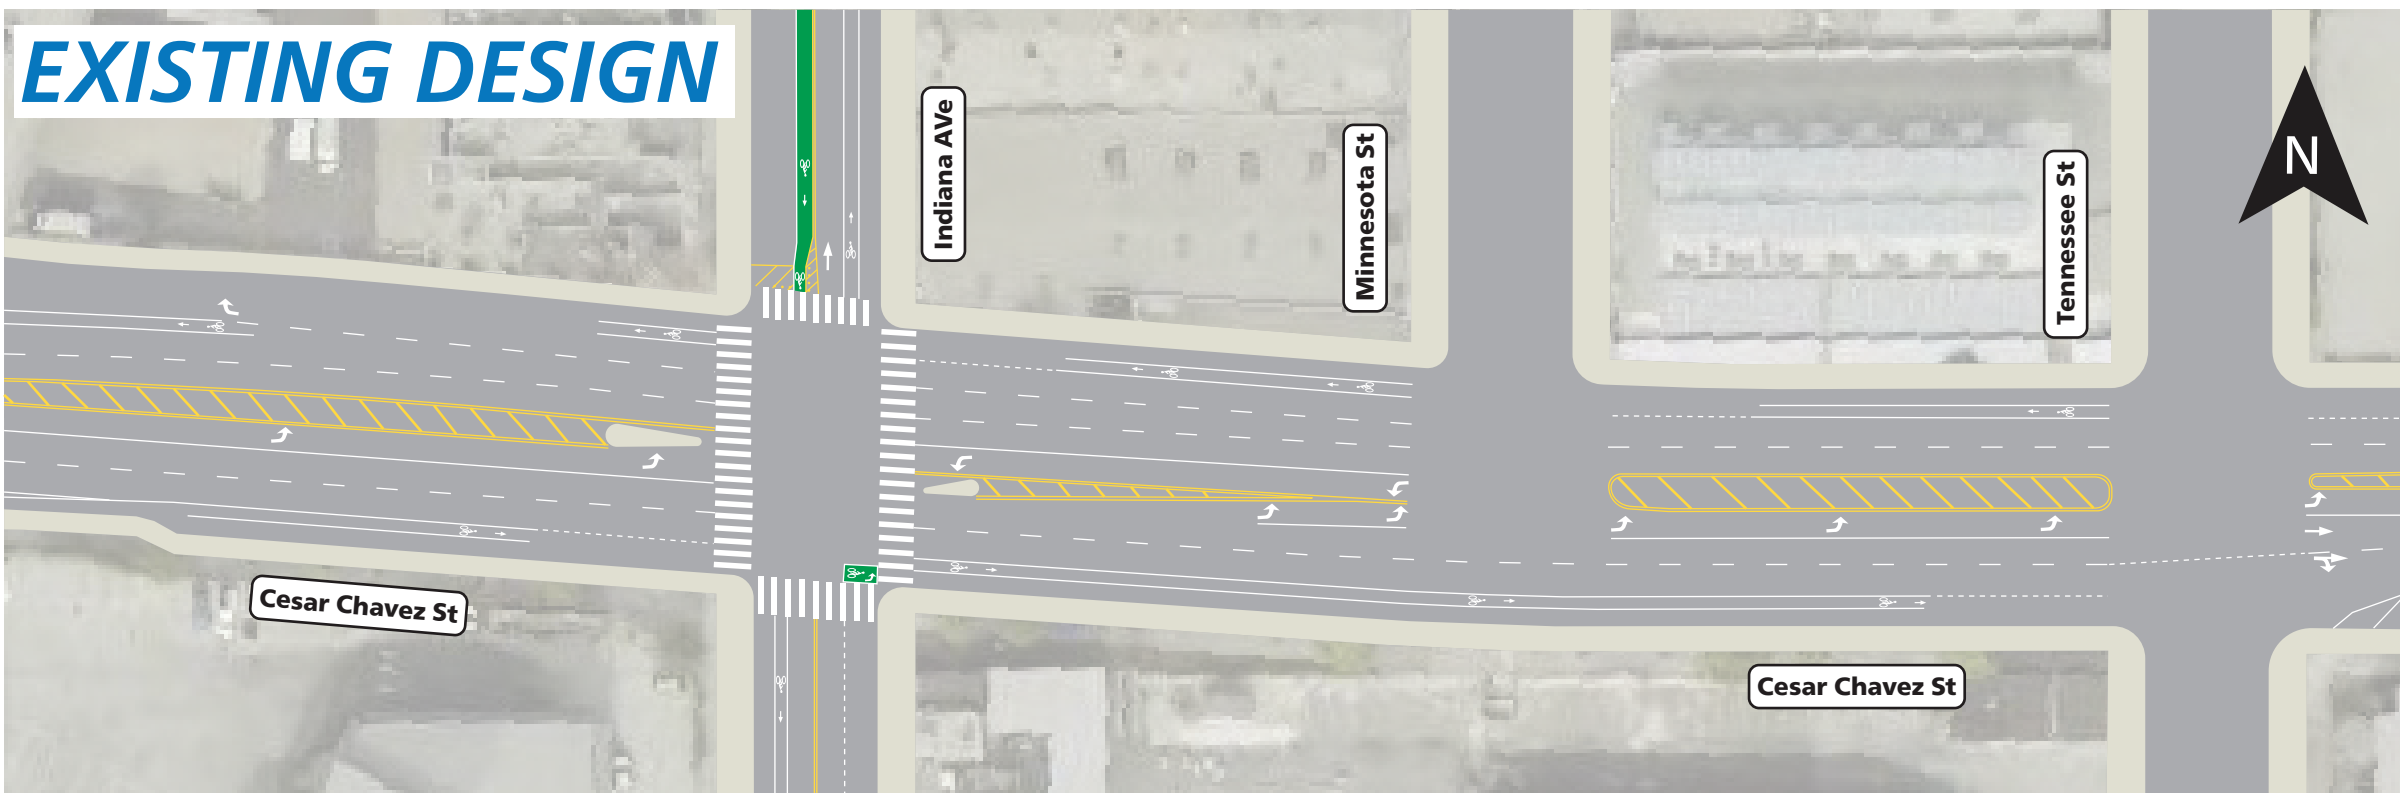

EXISTING DESIGN

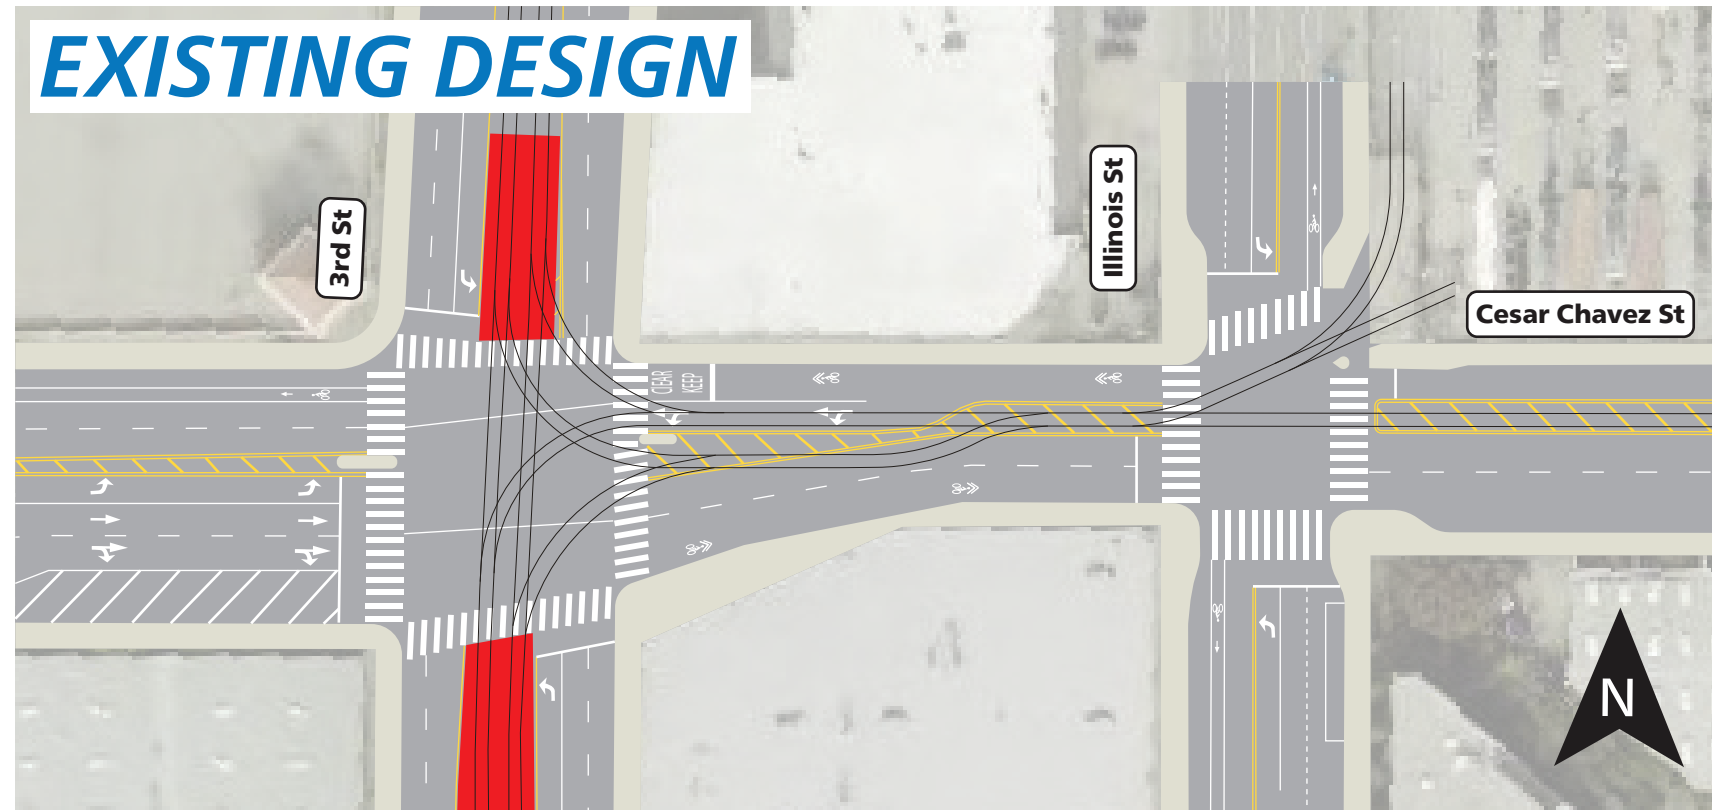

PROPOSED DESIGN

