Geary Boulevard Improvement Project

EXISTING CONDITIONS

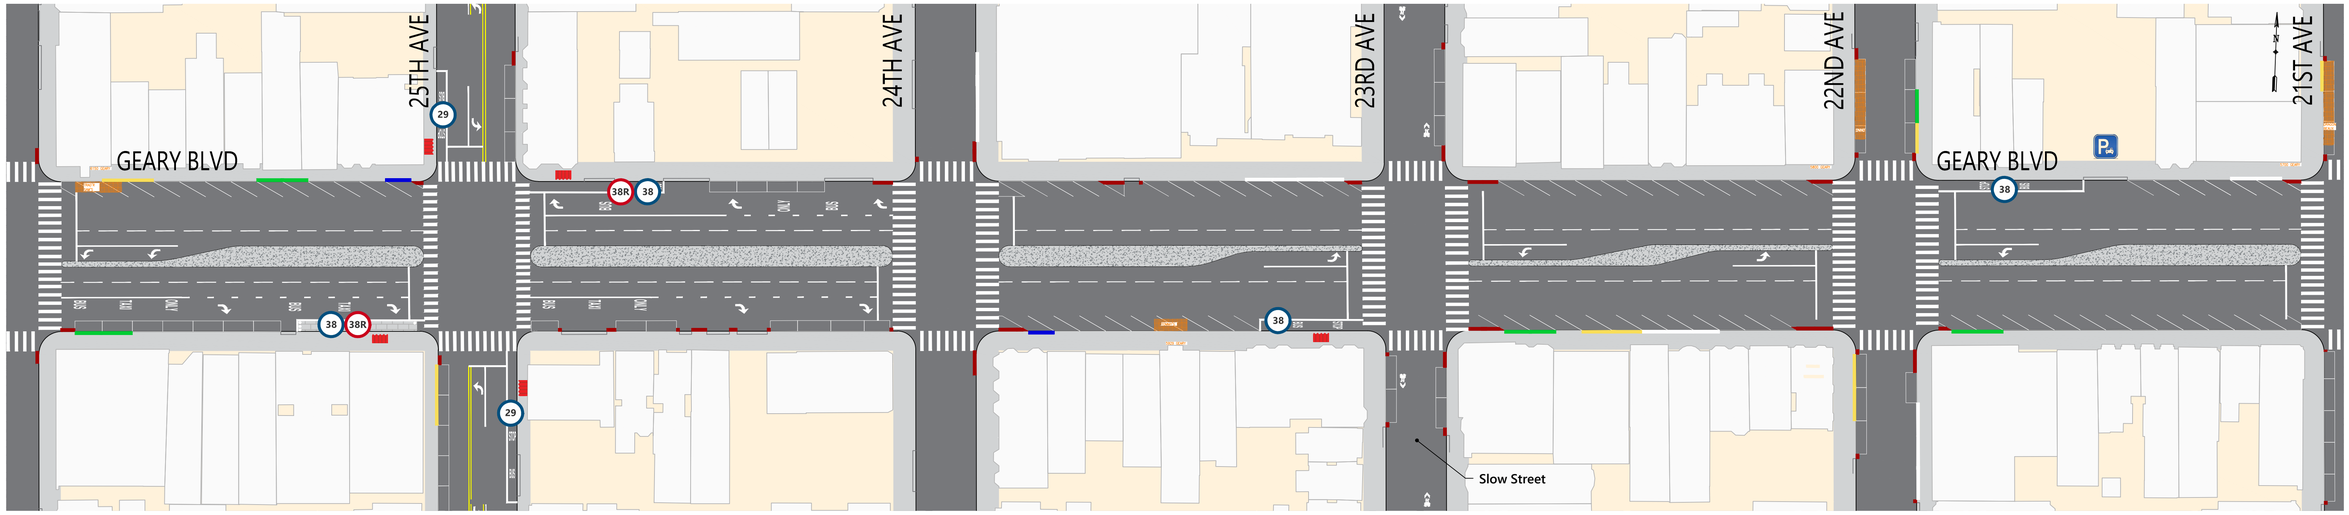

PROJECT PROPOSALS (Outreach Round 2)

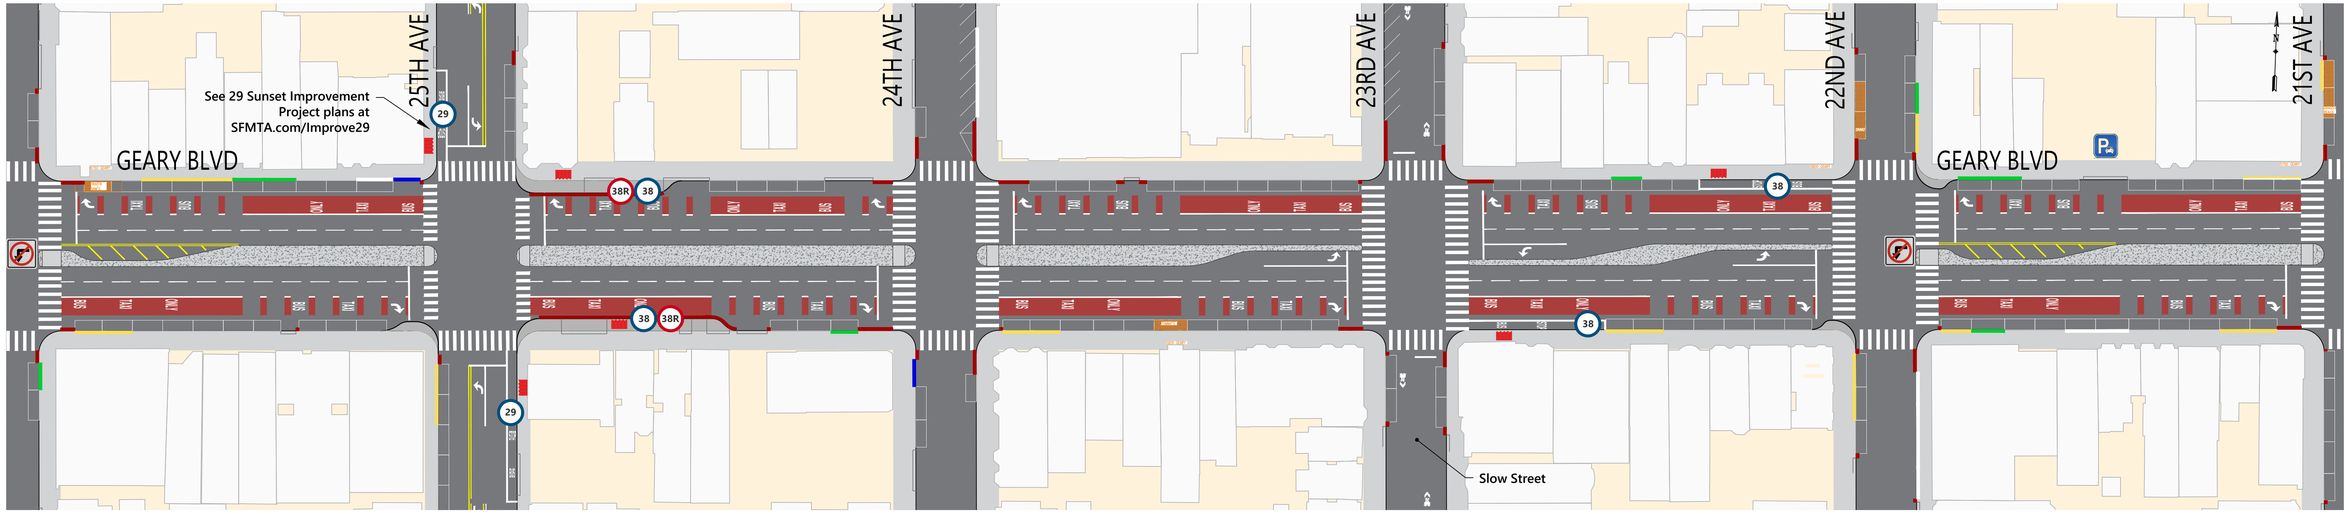

SUMMARY OF PROPOSALS

New dedicated red transit-only lanes
Relocation of the inbound 25th Ave Rapid stop across the street, with new widened sidewalks
Relocation of the 22nd/23rd Ave local stops across the street
Pedestrian bulbouts at the corners of 25th and 22nd avenues
Restriction of the left-turns from westbound Geary onto 26th and 22nd avenues
Updated parking and loading regulations based on merchant and survey feedback*
New angled parking on 24th and 23rd avenues, north of Geary
Traffic safety treatments including expanded median refuges, daylighting and leading pedestrian signals
**proposal includes extended parking meter hours on Geary to add evenings (6-10pm) and Sundays (noon-6pm), without parking time-limits in the new time bands*
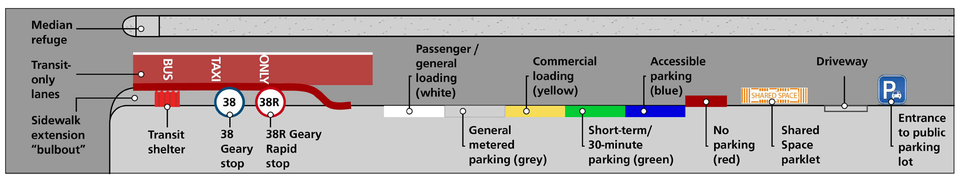
LEGEND