Geary Boulevard Improvement Project
Proposed Bus Stop Changes / 擬議公車站變動 / Предложенные изменения касательно автобусных остановок

- 38 Geary bus stop: no changes / 38Geary公車站: 沒有變動 / Остановка автобуса № 38 Geary: без изменений
- 38R Geary Rapid bus stop: no changes / 38RGeary快車公車站: 沒有變動 / Остановка автобуса № 38R Geary Rapid: без изменений
- Bus stop proposed for removal / 擬取消公車站 / Автобусная остановка, которую предлагается удалить
- Proposed 38 Geary bus stop relocation / 擬遷移 38 Geary 公車站 / Предлагаемый перенос остановки для автобусов 38 Geary
- Proposed 38R Geary Rapid bus stop relocation / 擬遷移 38R Geary Rapid 公車站 / Предлагаемый перенос остановки для автобусов 38R Geary Rapid



UPDATED FALL 2022

Geary Boulevard Improvement Project: Proposed New Transit Lanes

Geary 街 交通改善工程提案 / Предложения в рамках проекта модернизации Geary

Existing side-running transit lanes / 現有側邊行駛公交車道 /
Существующие боковые полосы для движения общественного транспорта

New side-running transit lanes / 新的側邊行駛公車專用道 /
Новые боковые полосы для движения общественного транспорта



UPDATED FALL 2022

Geary Boulevard Improvement Project: Proposed Bus Bulbs and Pedestrian Bulbs

Geary 街 交通改善工程提案 / Предложения в рамках проекта модернизации Geary

New bus bulb-out (sidewalk extension at bus stop)
在公車站增設人行道拓寬
Новое расширение тротуара на автобусных остановках

New pedestrian bulb-outs (sidewalk extensions at intersection)
在十字路口增設人行道拓寬
Новое расширение тротуара на перекрестке (для пешеходов)



UPDATED FALL 2022

Geary Boulevard Improvement Project: Proposed Turn Restrictions

Geary 街 交通改善工程提案 / Предложения в рамках проекта модернизации Geary

New turn restriction from Geary / Geary 街 新設轉彎限制 / Новое ограничение поворота (движение от Geary)


Existing left-turn okay from Geary / 許可Geary 街 現有的左轉 / Существующий поворот налево (движение от Geary одобрен)




UPDATED FALL 2022

Geary Boulevard Improvement Project

EXISTING CONDITIONS

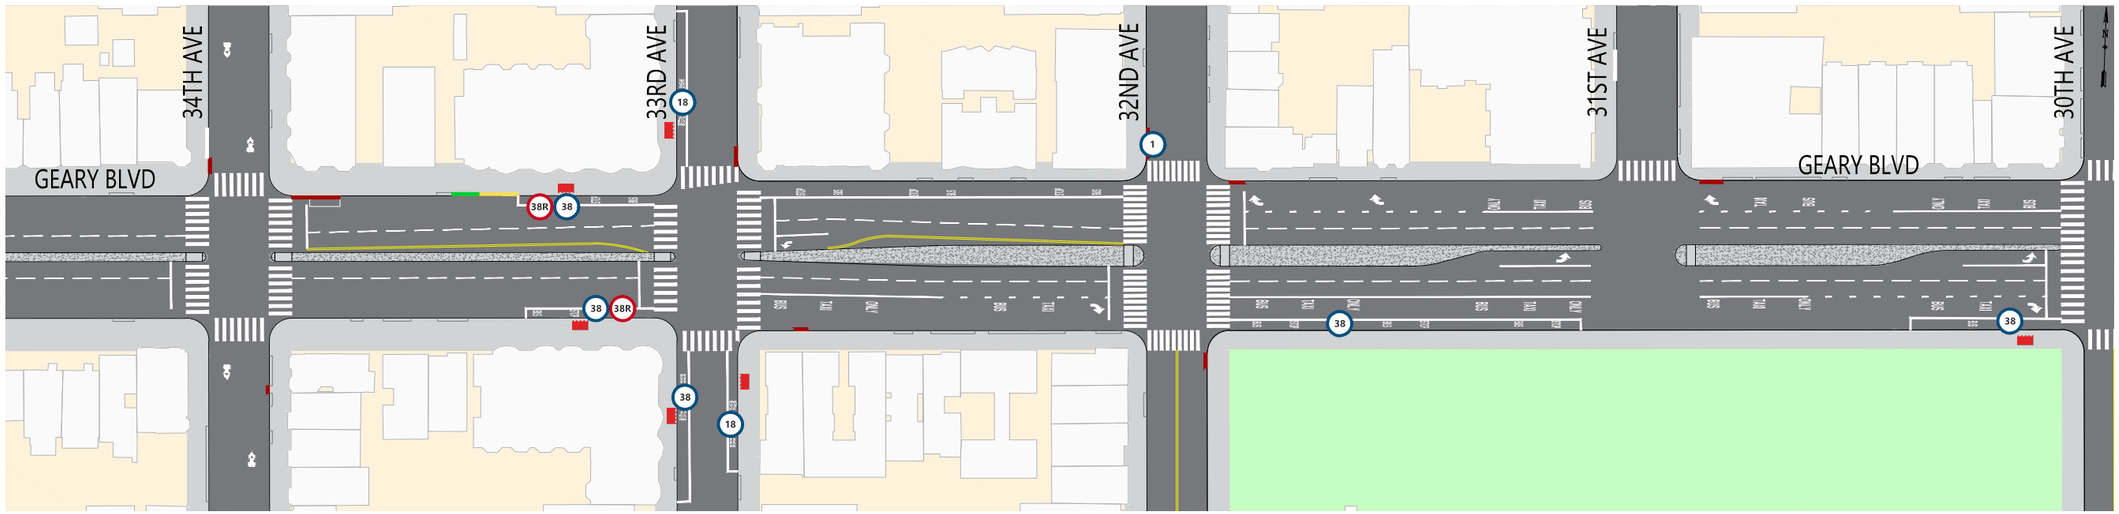

PROJECT PROPOSALS (Updated Fall 2022)

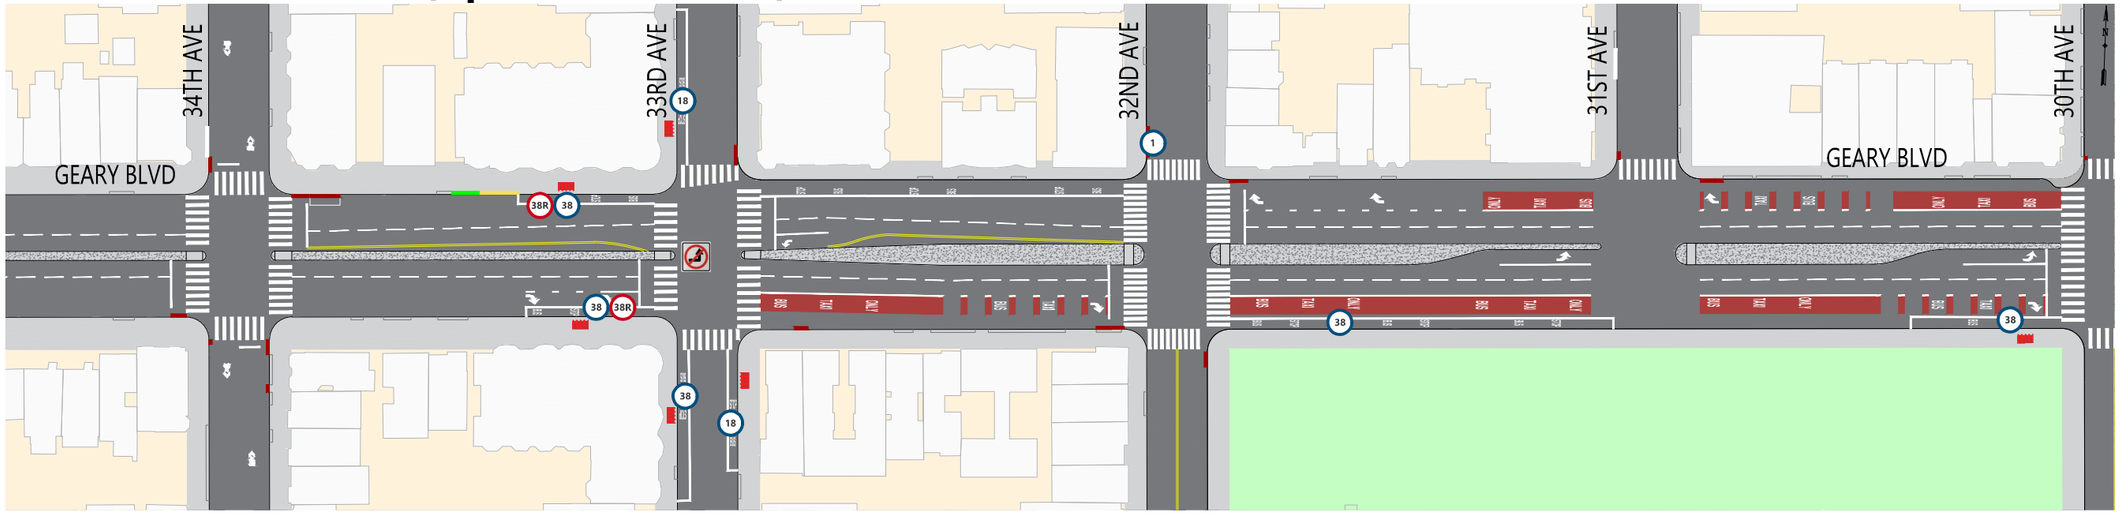

SUMMARY OF PROPOSALS

Dedicated red transit-only lanes east of 33rd Ave


Pedestrian bulbouts at the corners of 30th Ave

Extension of the inbound 32nd Ave bus layover, closing the 31st Ave west side crosswalk

Restriction of the left-turn from eastbound Geary onto 33rd Ave

Traffic safety treatments including daylighting and leading pedestrian signals

LEGEND

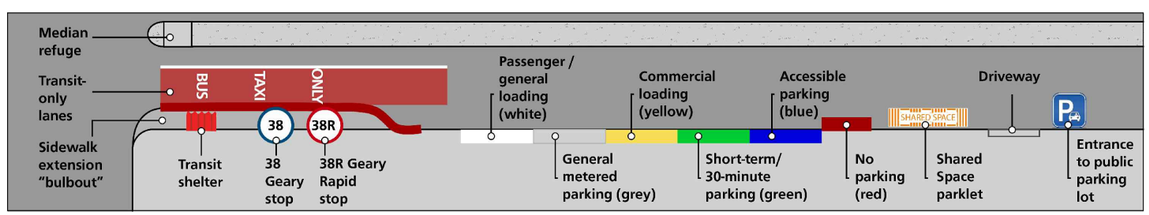


VISION ZERO SF


Federal Transit Administration

PROJECT DRAWINGS: 34th Avenue to 30th Avenue

EXISTING CONDITIONS

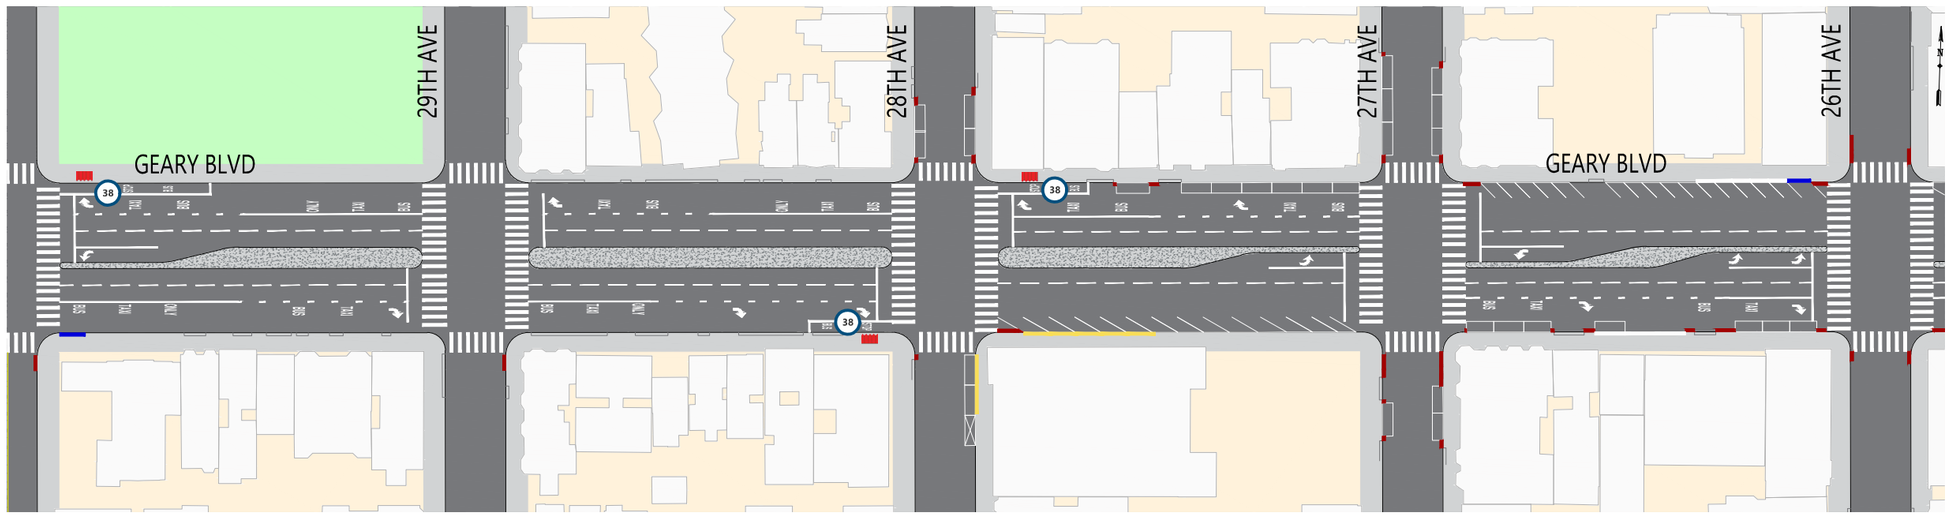


PROJECT PROPOSALS (Updated Fall 2022)

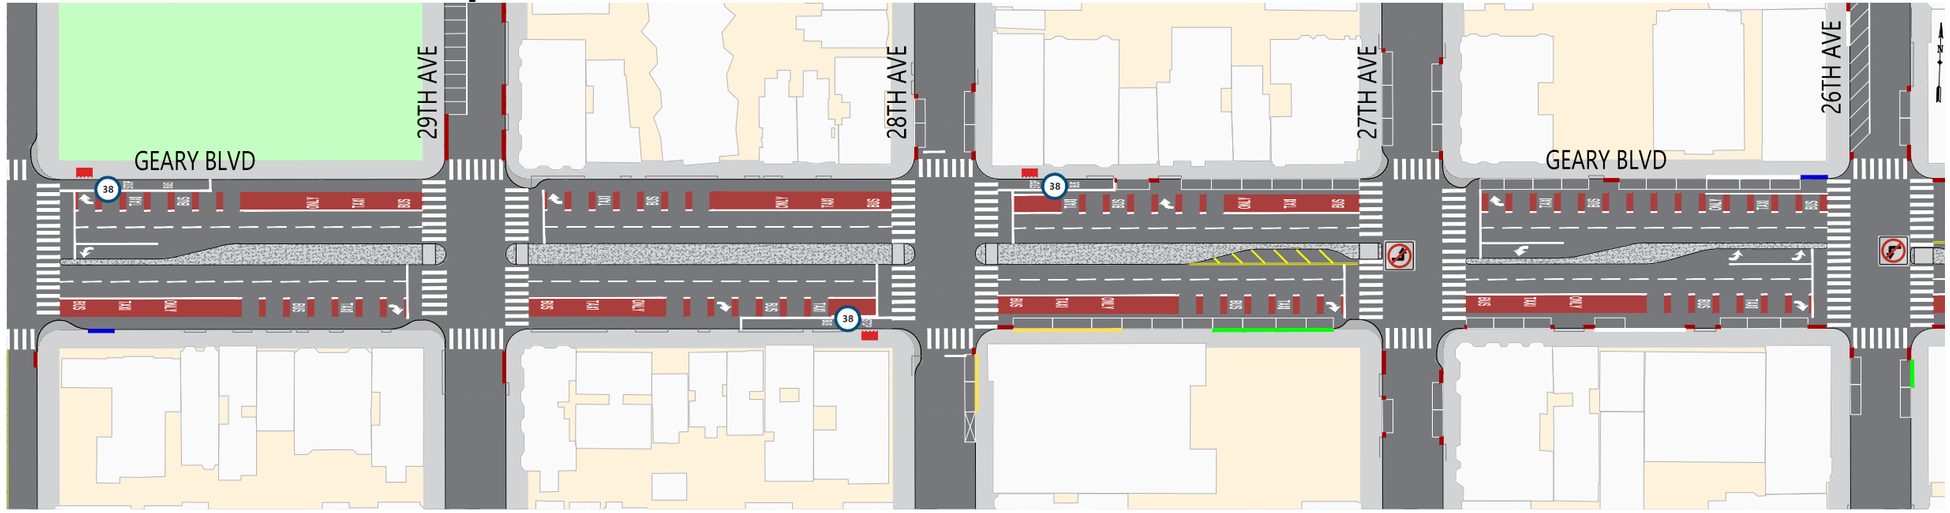

SUMMARY OF PROPOSALS


New dedicated red transit-only lanes
Extension of the 28th Ave local bus zones
Pedestrian bulbouts at the corners of 30th, 29th, 28th and 27th avenues
Restriction of the left-turns from eastbound Geary onto 27th Ave and westbound Geary onto 26th Ave
Updated parking and loading regulations east of 28th Ave based on merchant and survey feedback
New angled parking on 29th and 26th avenues, north of Geary
Traffic safety treatments including expanded median refuges, daylighting and leading pedestrian signals

LEGEND

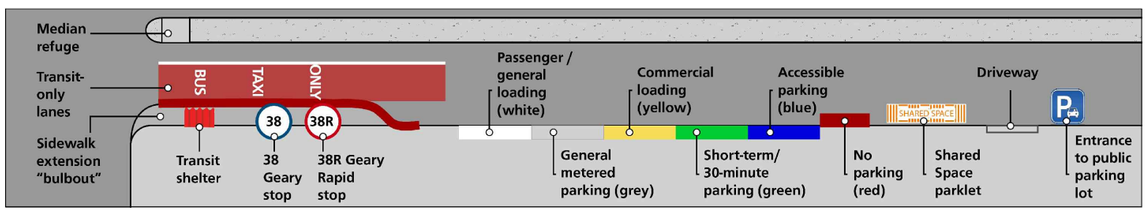


Geary Boulevard Improvement Project

EXISTING CONDITIONS

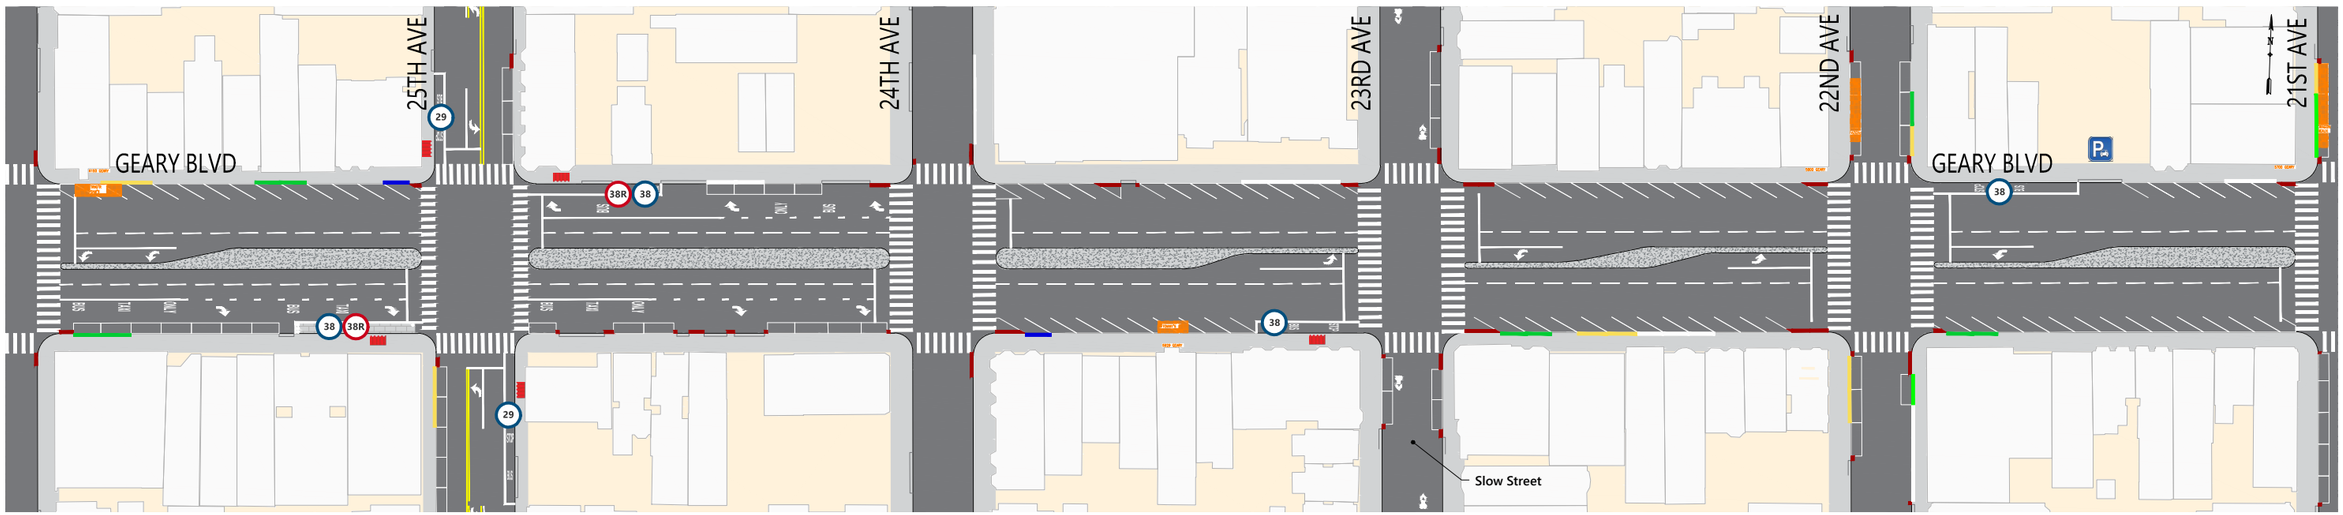


PROJECT PROPOSALS (Updated Fall 2022)

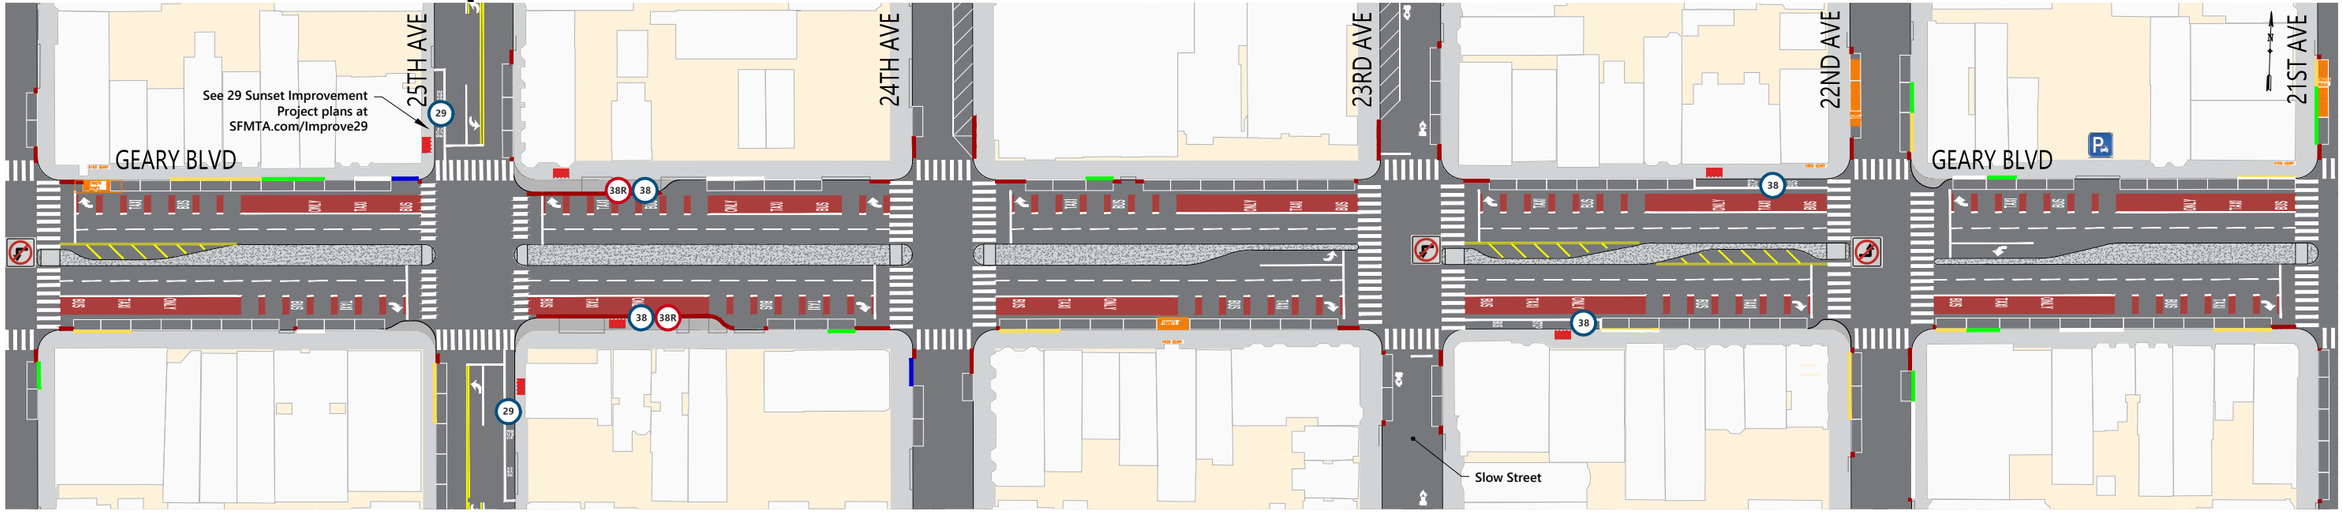

SUMMARY OF PROPOSALS


New dedicated red transit-only lanes
Relocation of the inbound 25th Ave Rapid stop across the street, with new widened sidewalk
Relocation of the 22nd/23rd Ave local stops across the street
Pedestrian bulbouts at the corners of 25th and 22nd avenues
Restriction of the left-turns from westbound Geary onto 26th and 23rd avenues and eastbound Geary onto 22nd Ave
Updated parking and loading regulations based on merchant and survey feedback
New angled parking on 24th and 23rd avenues, north of Geary
Traffic safety treatments including expanded median refuges, daylighting and leading pedestrian signals

LEGEND

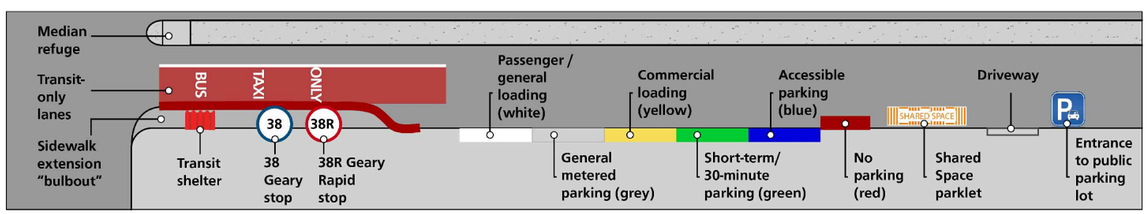


Geary Boulevard Improvement Project

EXISTING CONDITIONS

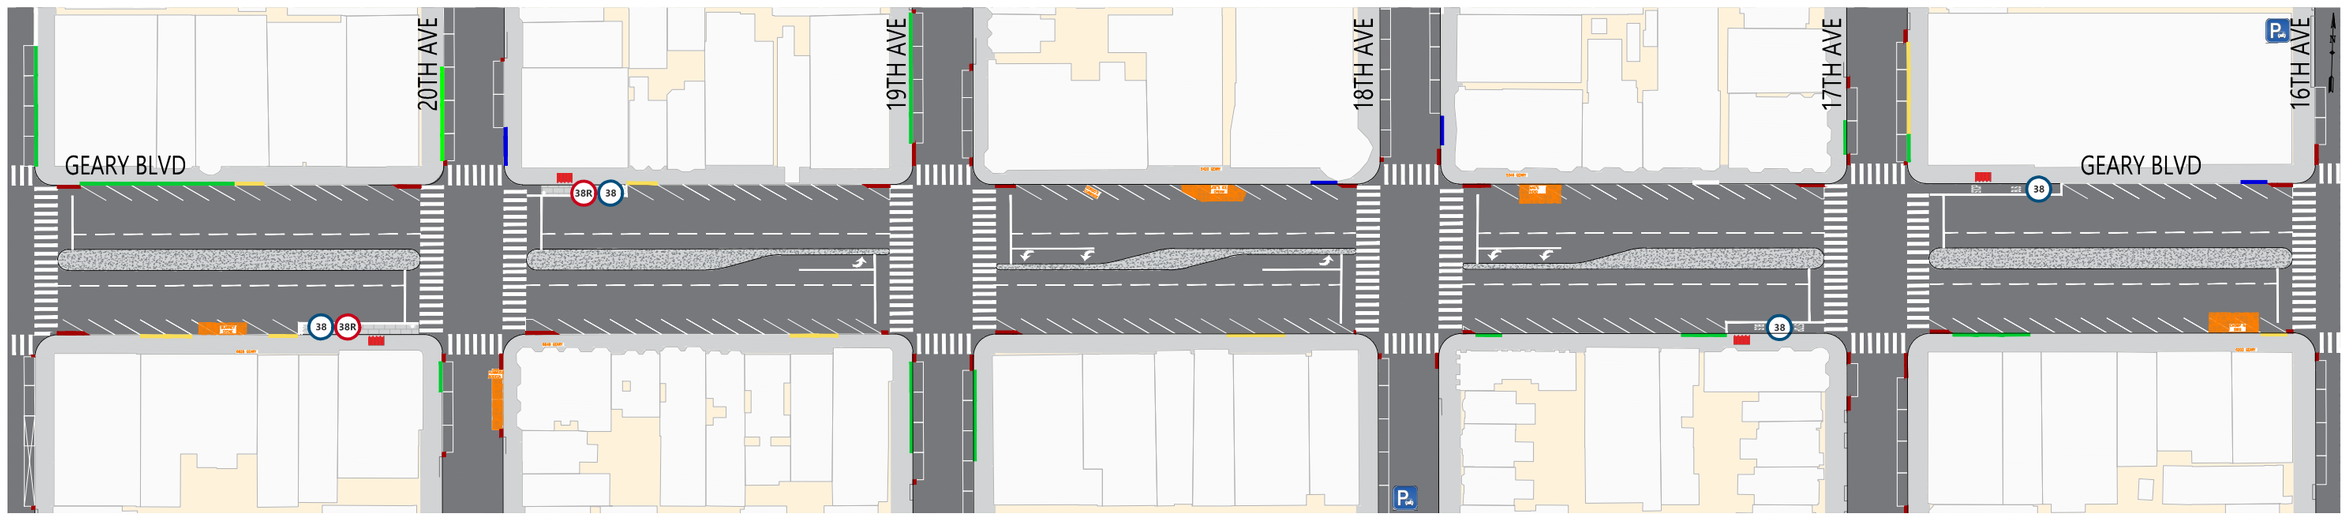


PROJECT PROPOSALS (Updated Fall 2022)

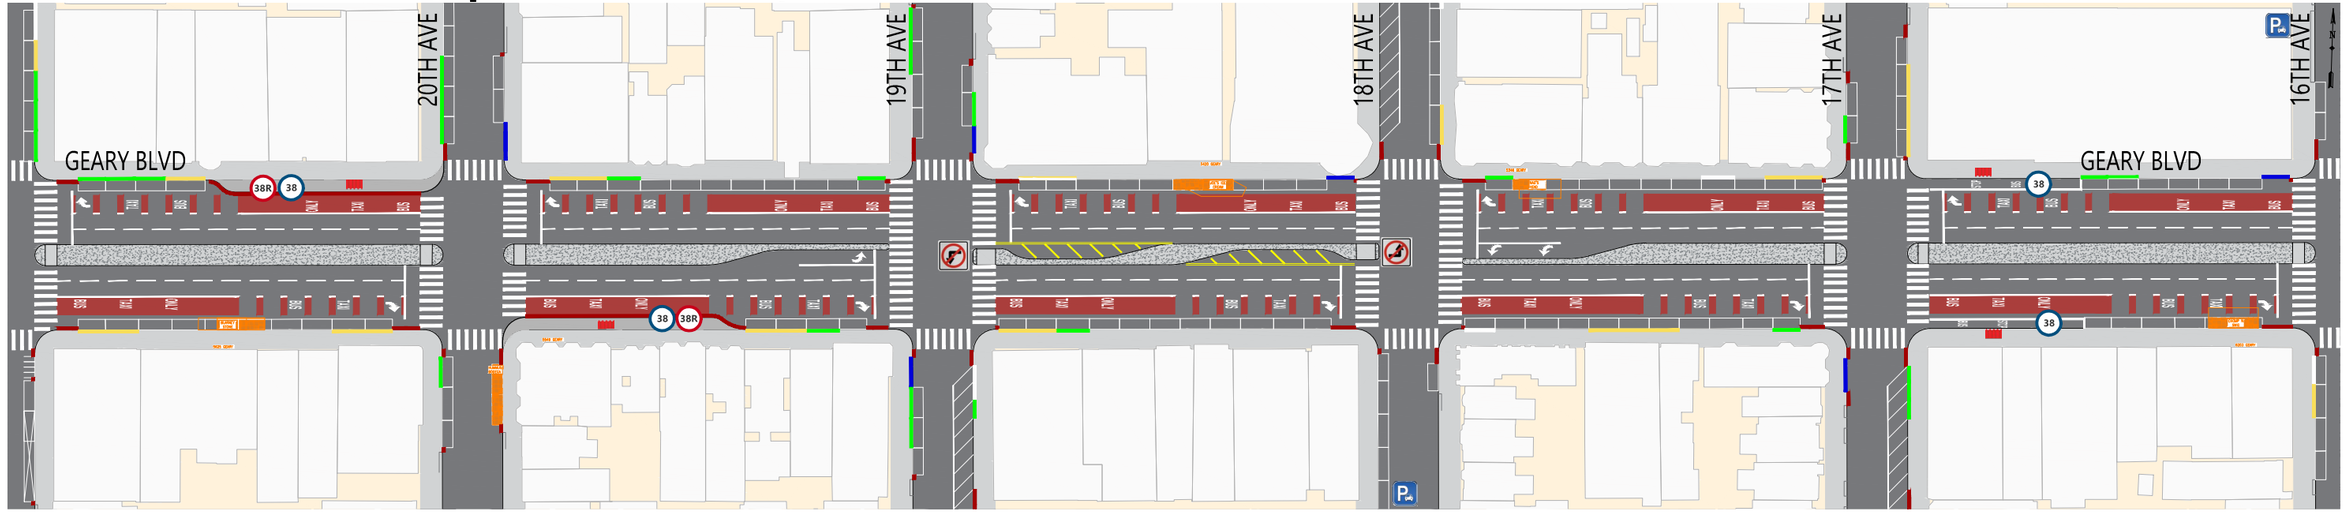

SUMMARY OF PROPOSALS


New dedicated red transit-only lanes
Relocation of the 20th Ave Rapid stops across the street, with new widened sidewalks
Relocation of the inbound 17th Ave local stop across the street
Restriction of the left-turns from westbound Geary onto 19th Ave and eastbound Geary onto 18th Ave
Updated parking and loading regulations based on merchant and survey feedback
New angled parking on 19th and 17th avenues, south of Geary, and on 18th Ave, north of Geary
Traffic safety treatments including expanded median refuges, daylighting and leading pedestrian signals

LEGEND

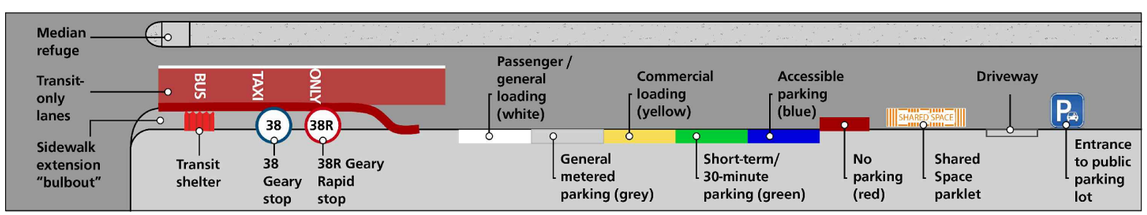


Geary Boulevard Improvement Project

EXISTING CONDITIONS

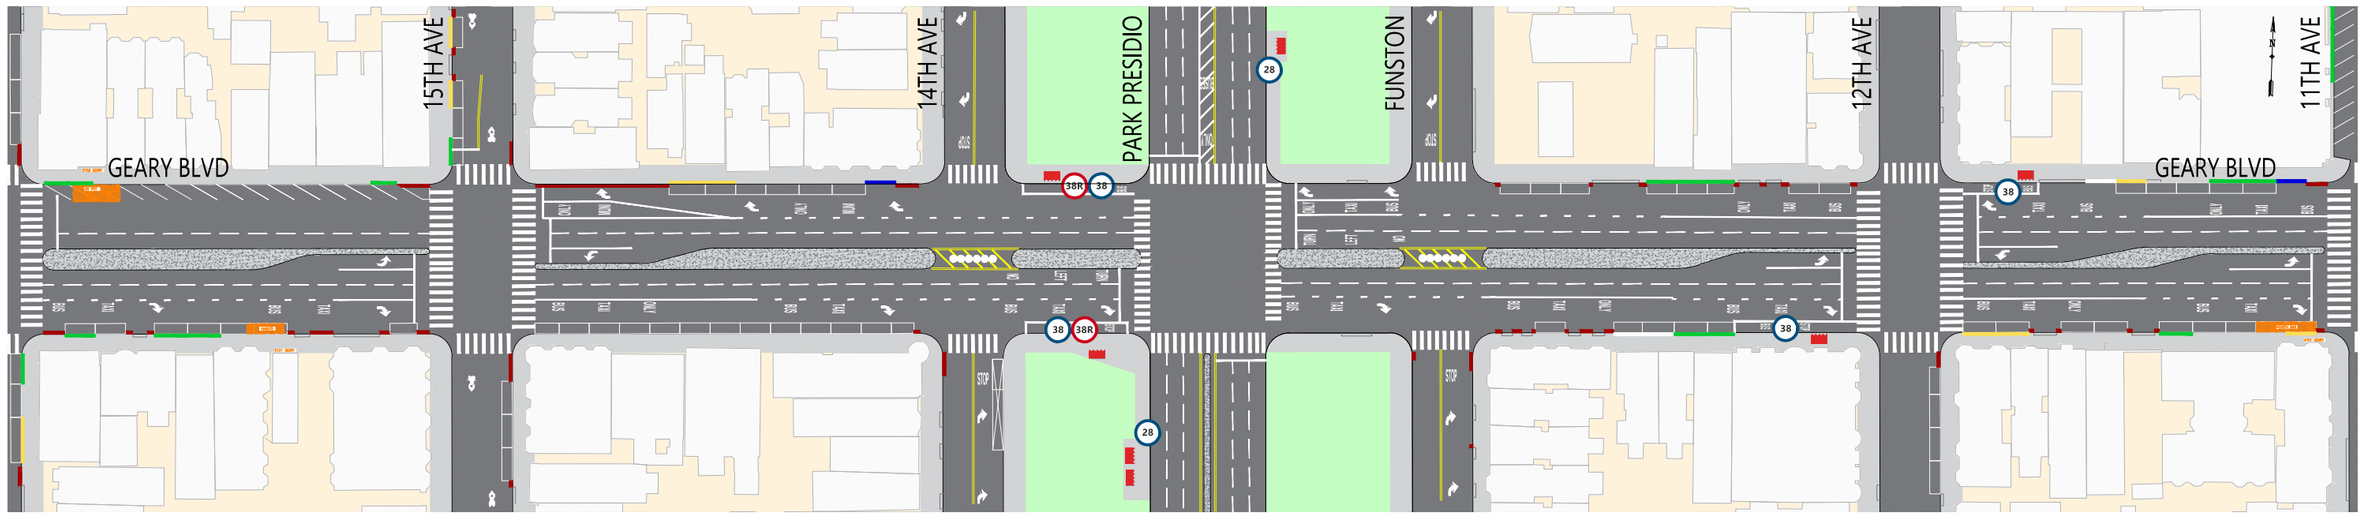


PROJECT PROPOSALS (Updated Fall 2022)

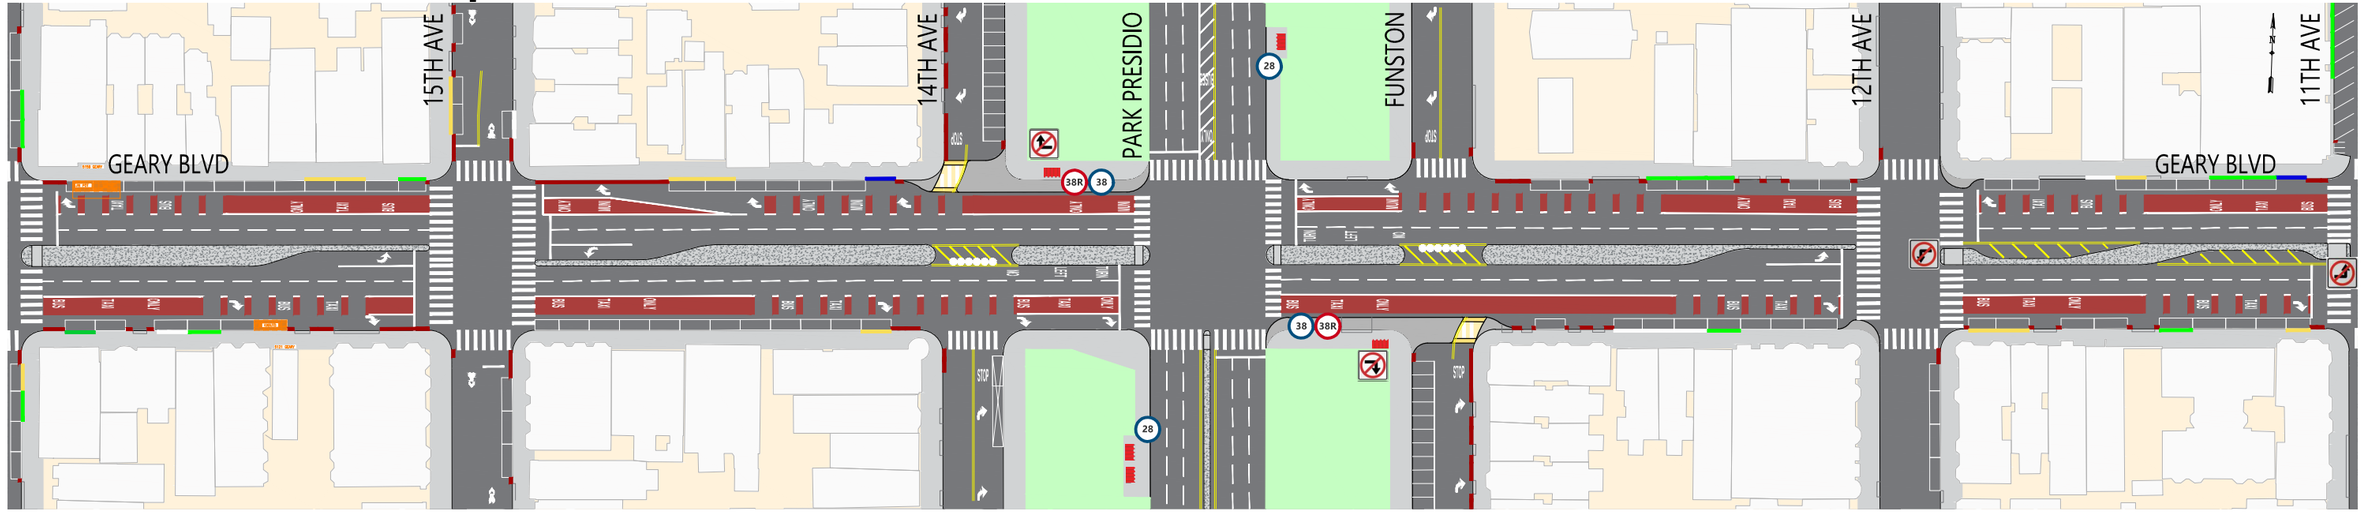

SUMMARY OF PROPOSALS

New dedicated red transit-only lanes
Relocation of the inbound Park Presidio Rapid stop across the street
Sidewalk extensions at Park Presidio northwest & southeast corners that restrict right-turns from Geary onto 14th Ave northbound & Funston southbound
Removal of the 12th Ave local stops
Pedestrian bulbouts at the corners of 12th and 11th avenues
Restriction of the left-turns from westbound Geary onto 12th Ave and eastbound Geary onto 11th Ave
Updated parking and loading regulations based on merchant and survey feedback
New angled parking on 14th Ave, north of Geary, and Funston Ave, south of Geary
Traffic safety treatments including expanded median refuges, daylighting and leading pedestrian signals


LEGEND

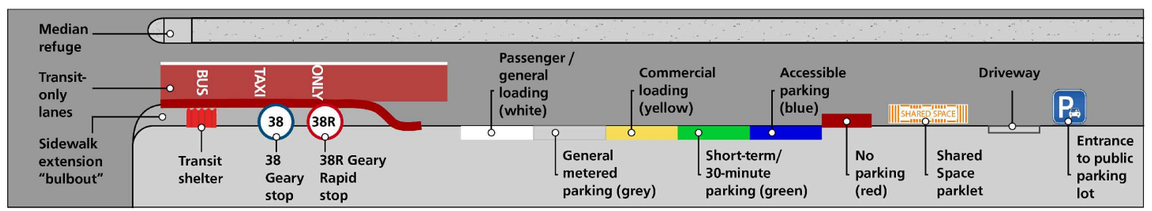


VISION ZERO SF
Federal Transit Administration

PROJECT DRAWINGS: 16th Avenue to 11th Avenue

EXISTING CONDITIONS

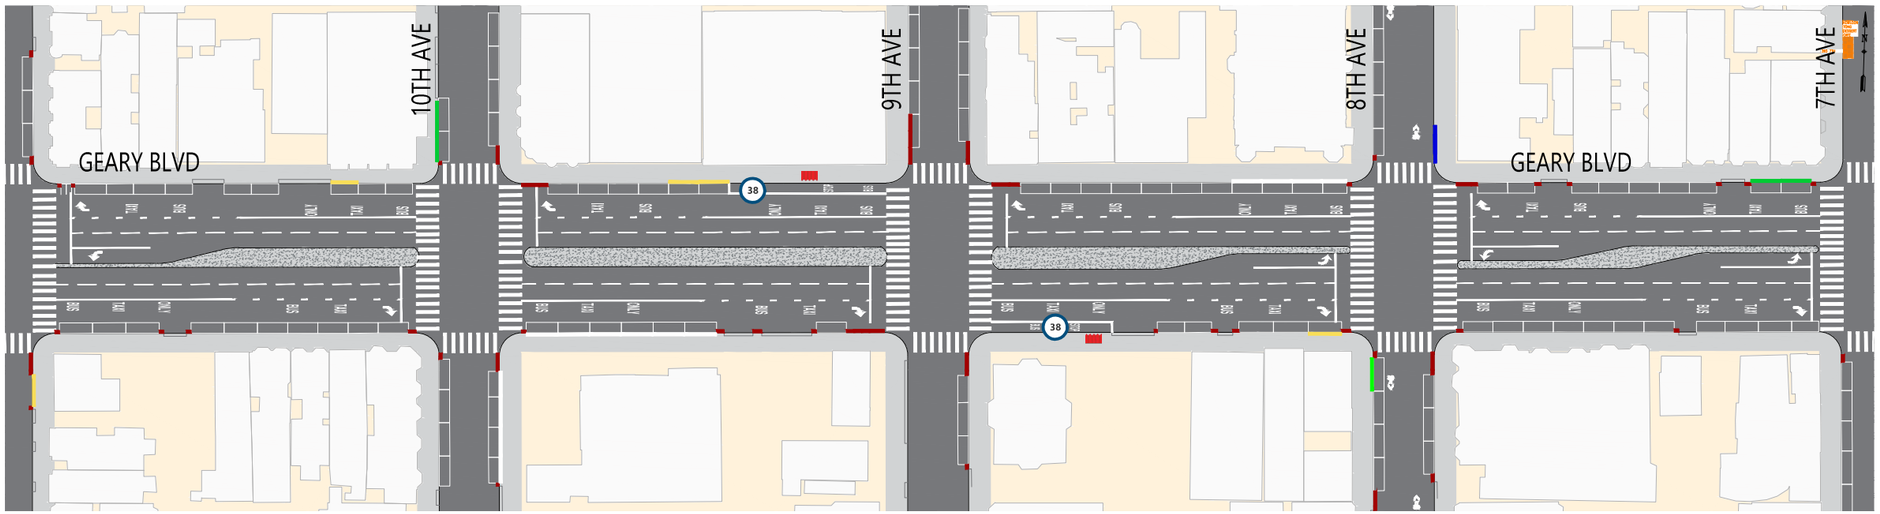

PROJECT PROPOSALS (Updated Fall 2022)

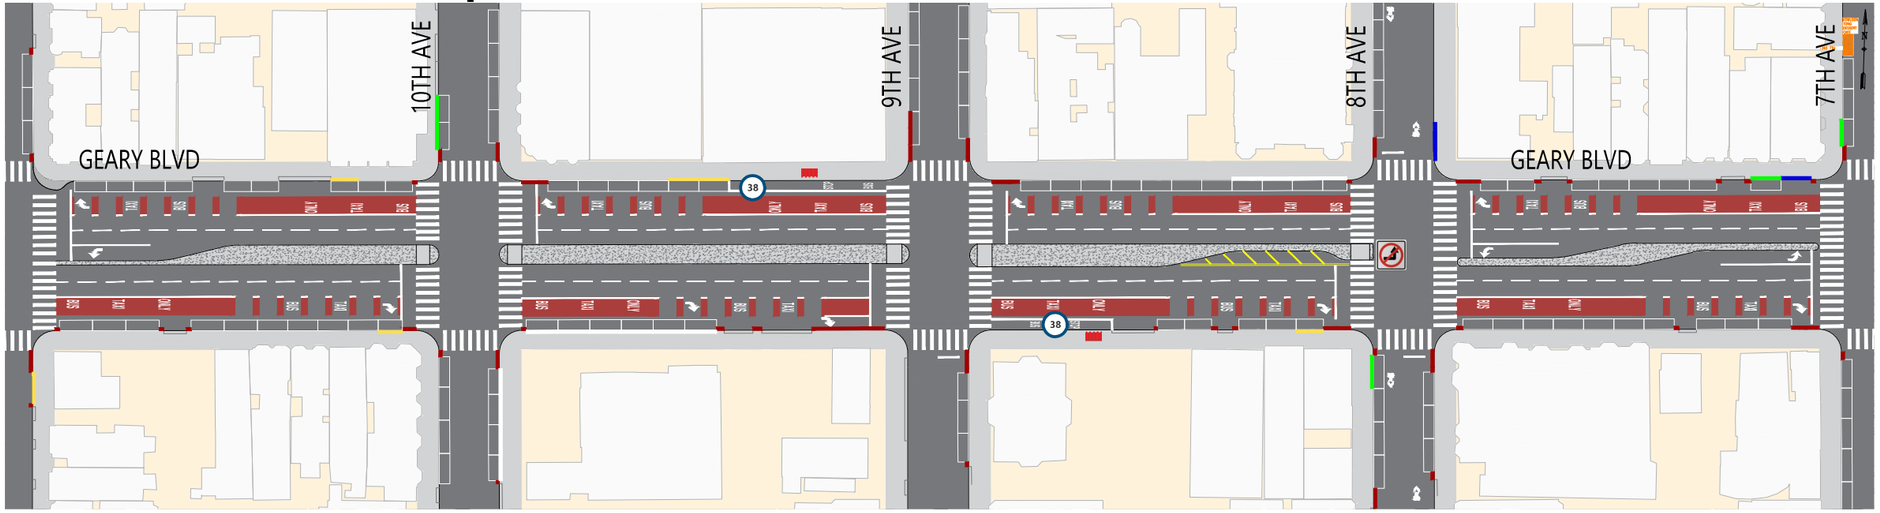

SUMMARY OF PROPOSALS


Dedicated red transit-only lanes

Pedestrian bulbout at the corner of 11th Ave


Restriction of the left-turn from eastbound Geary onto 8th Ave

Traffic safety treatments including expanded median refuges, daylighting and leading pedestrian signals


LEGEND

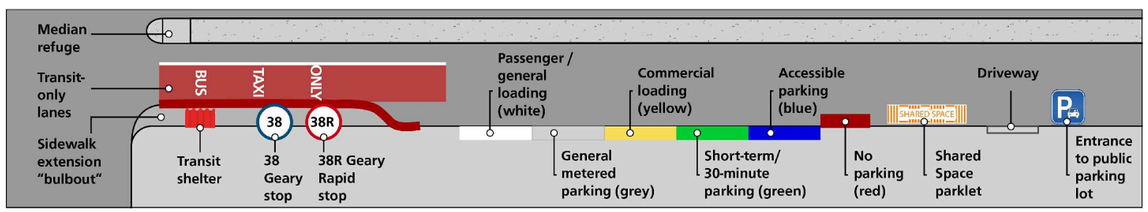

EXISTING CONDITIONS

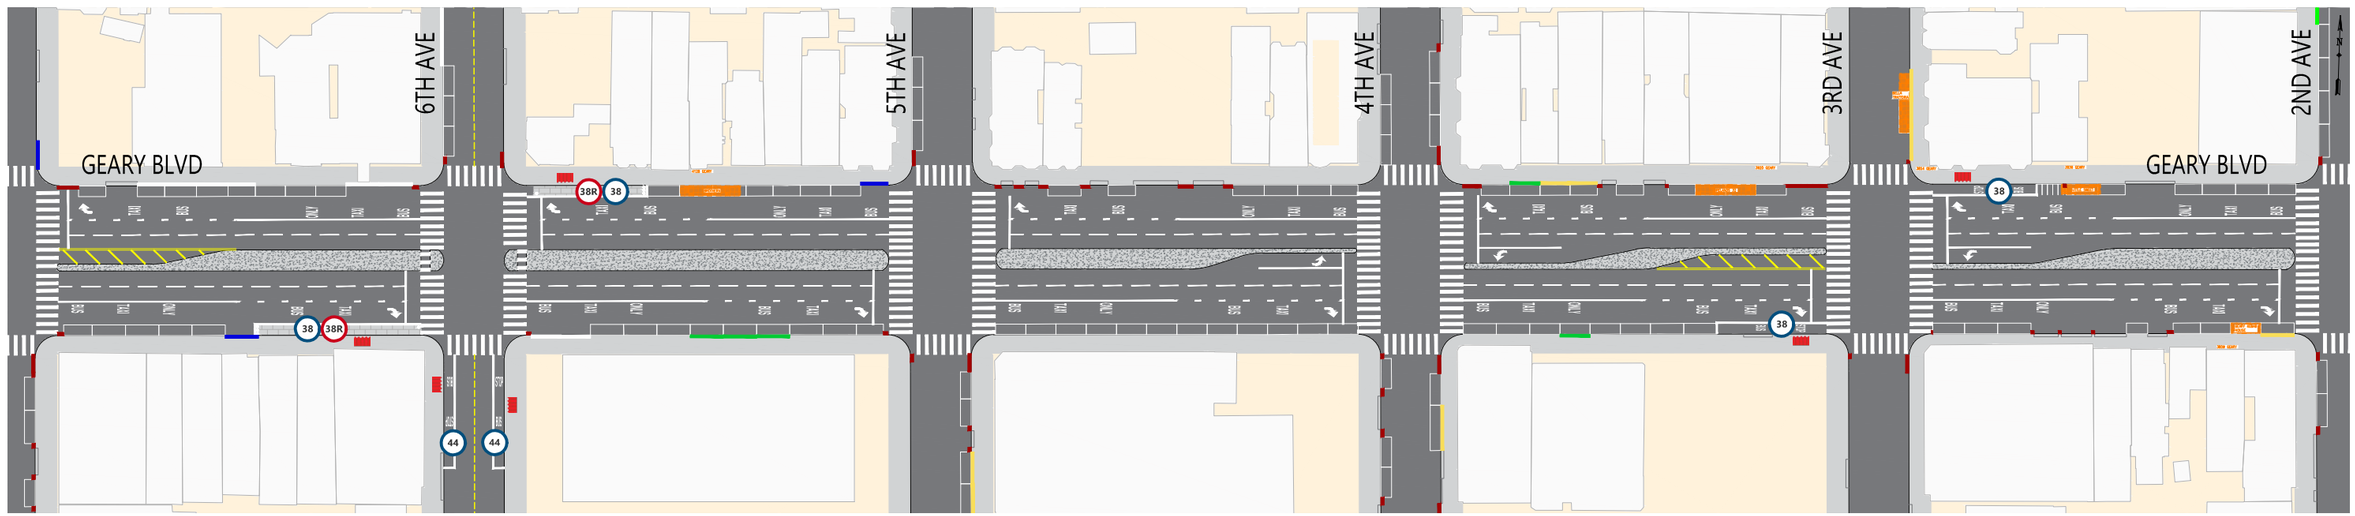

PROJECT PROPOSALS (Updated Fall 2022)

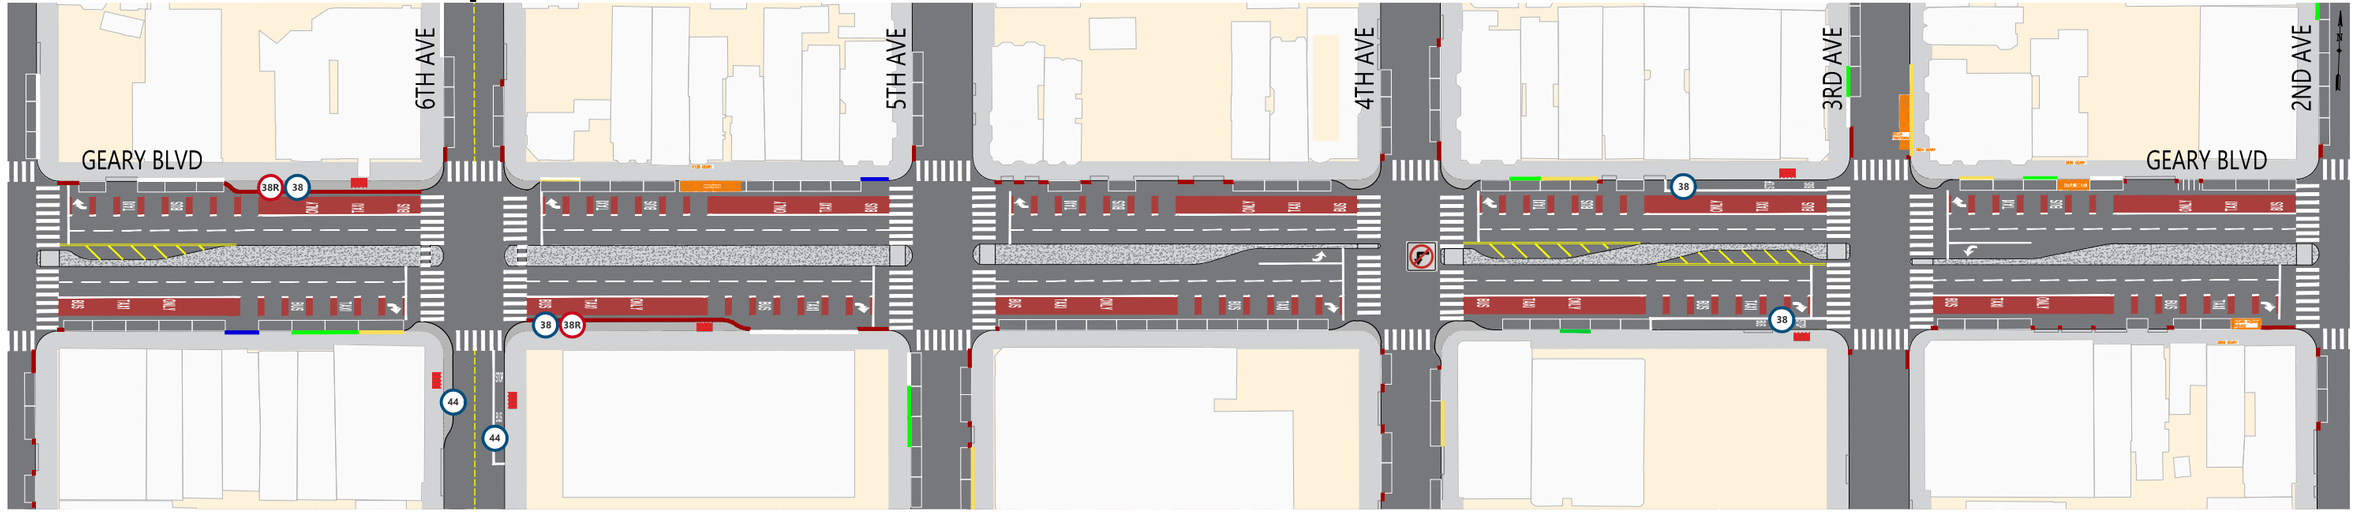

SUMMARY OF PROPOSALS

Dedicated red transit-only lanes

Relocation of the 6th Ave Rapid stops across the street, with new widened sidewalks


Relocation of the outbound 3rd Ave local stop across the street

Pedestrian bulbouts at the corners of 6th, 4th and 3rd avenues


Restriction of the left-turn from westbound Geary onto 4th Ave

Traffic safety treatments including expanded median refuges, daylighting and leading pedestrian signals


LEGEND

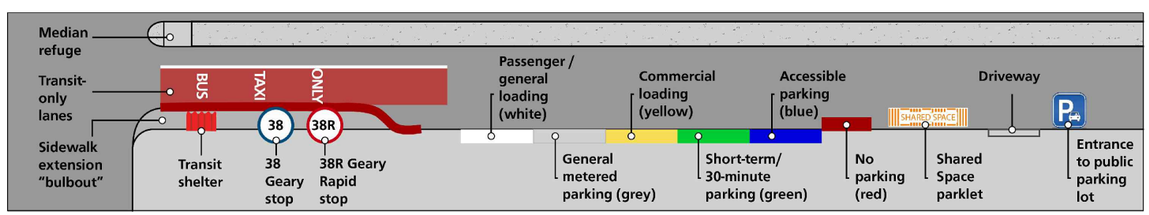

EXISTING CONDITIONS

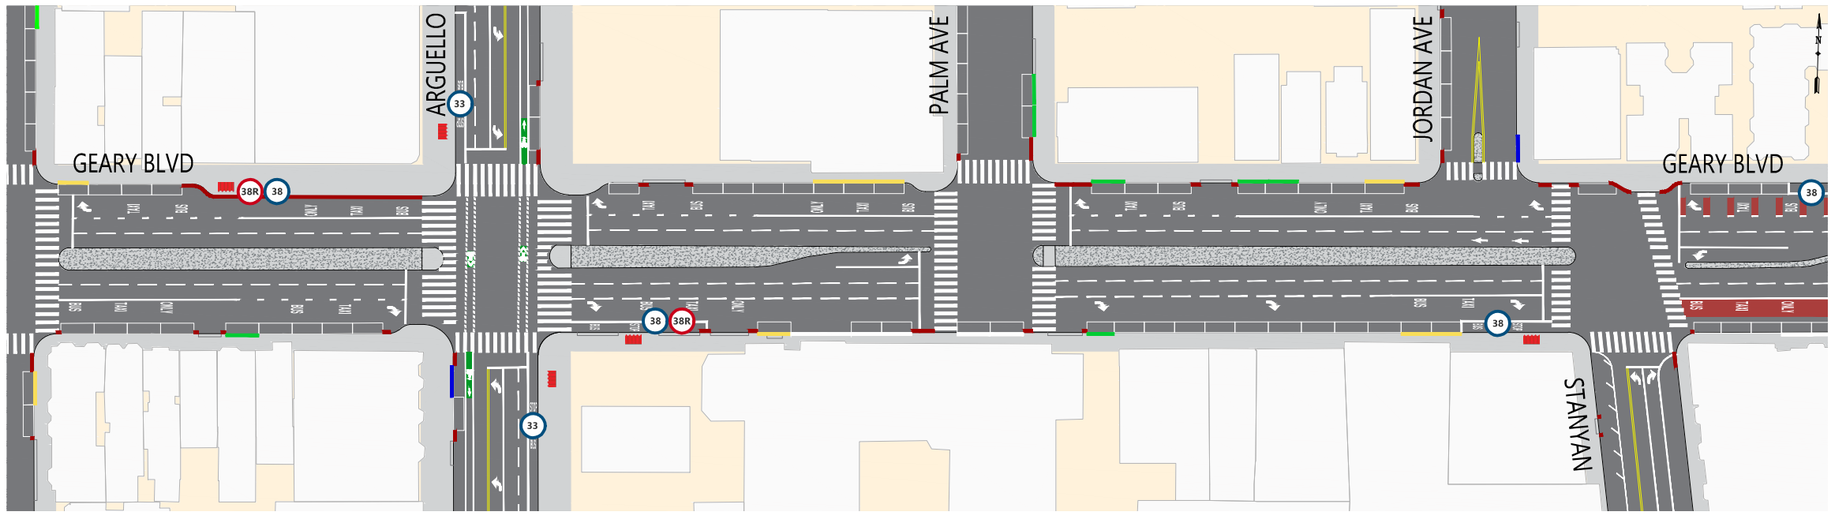

PROJECT PROPOSALS (Updated Fall 2022)

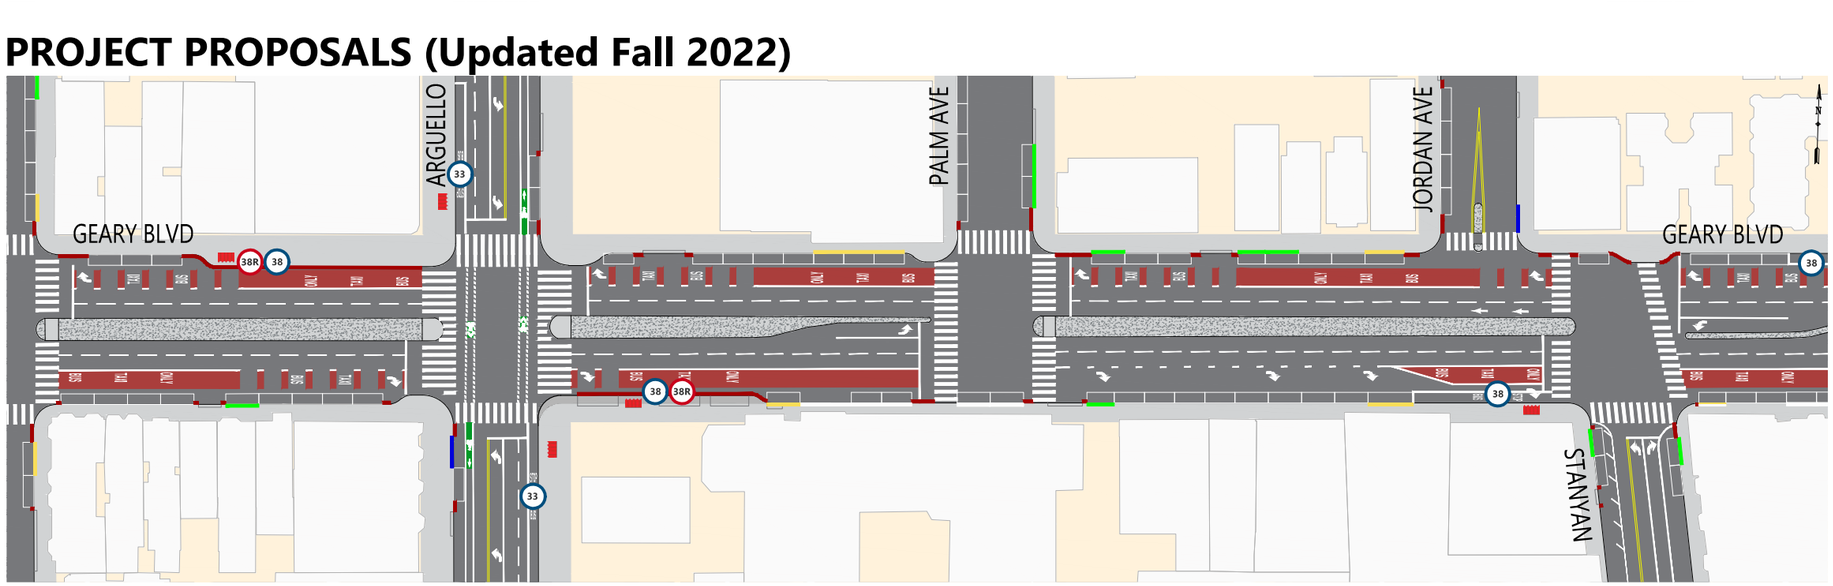

SUMMARY OF PROPOSALS

Dedicated red transit-only lanes

Extension of the inbound Arguello Rapid stop, with new widened sidewalk

Updated parking and loading regulations at Stanyan Street

Traffic safety treatments including expanded median refuges, daylighting and leading pedestrian signals

LEGEND

